

THE CHERRY

for

Therealhouseplans.com



ISSUED FOR CONSTRUCTION

DRAWING SCHEDULE

COVER PAGE	1
ELEV - FRONT & LEFT	2
ELEV - REAR & RIGHT	3
1st FLOOR LAYOUT	4

SURVEYOR

ENGINEER

ENGINEER

ENGINEER

DESIGNER:




PROJECT: THE CHERRY

OWNER: Therealhouseplans.com


SITE:

TITLE: COVER PAGE		TTL PGS
SCALE: AS SHOWN	DATE:	4
PROJECT #: BZ	DRAWN BY:	

INTENDED TO BE PLOTTED ON 24"x36" PAPER

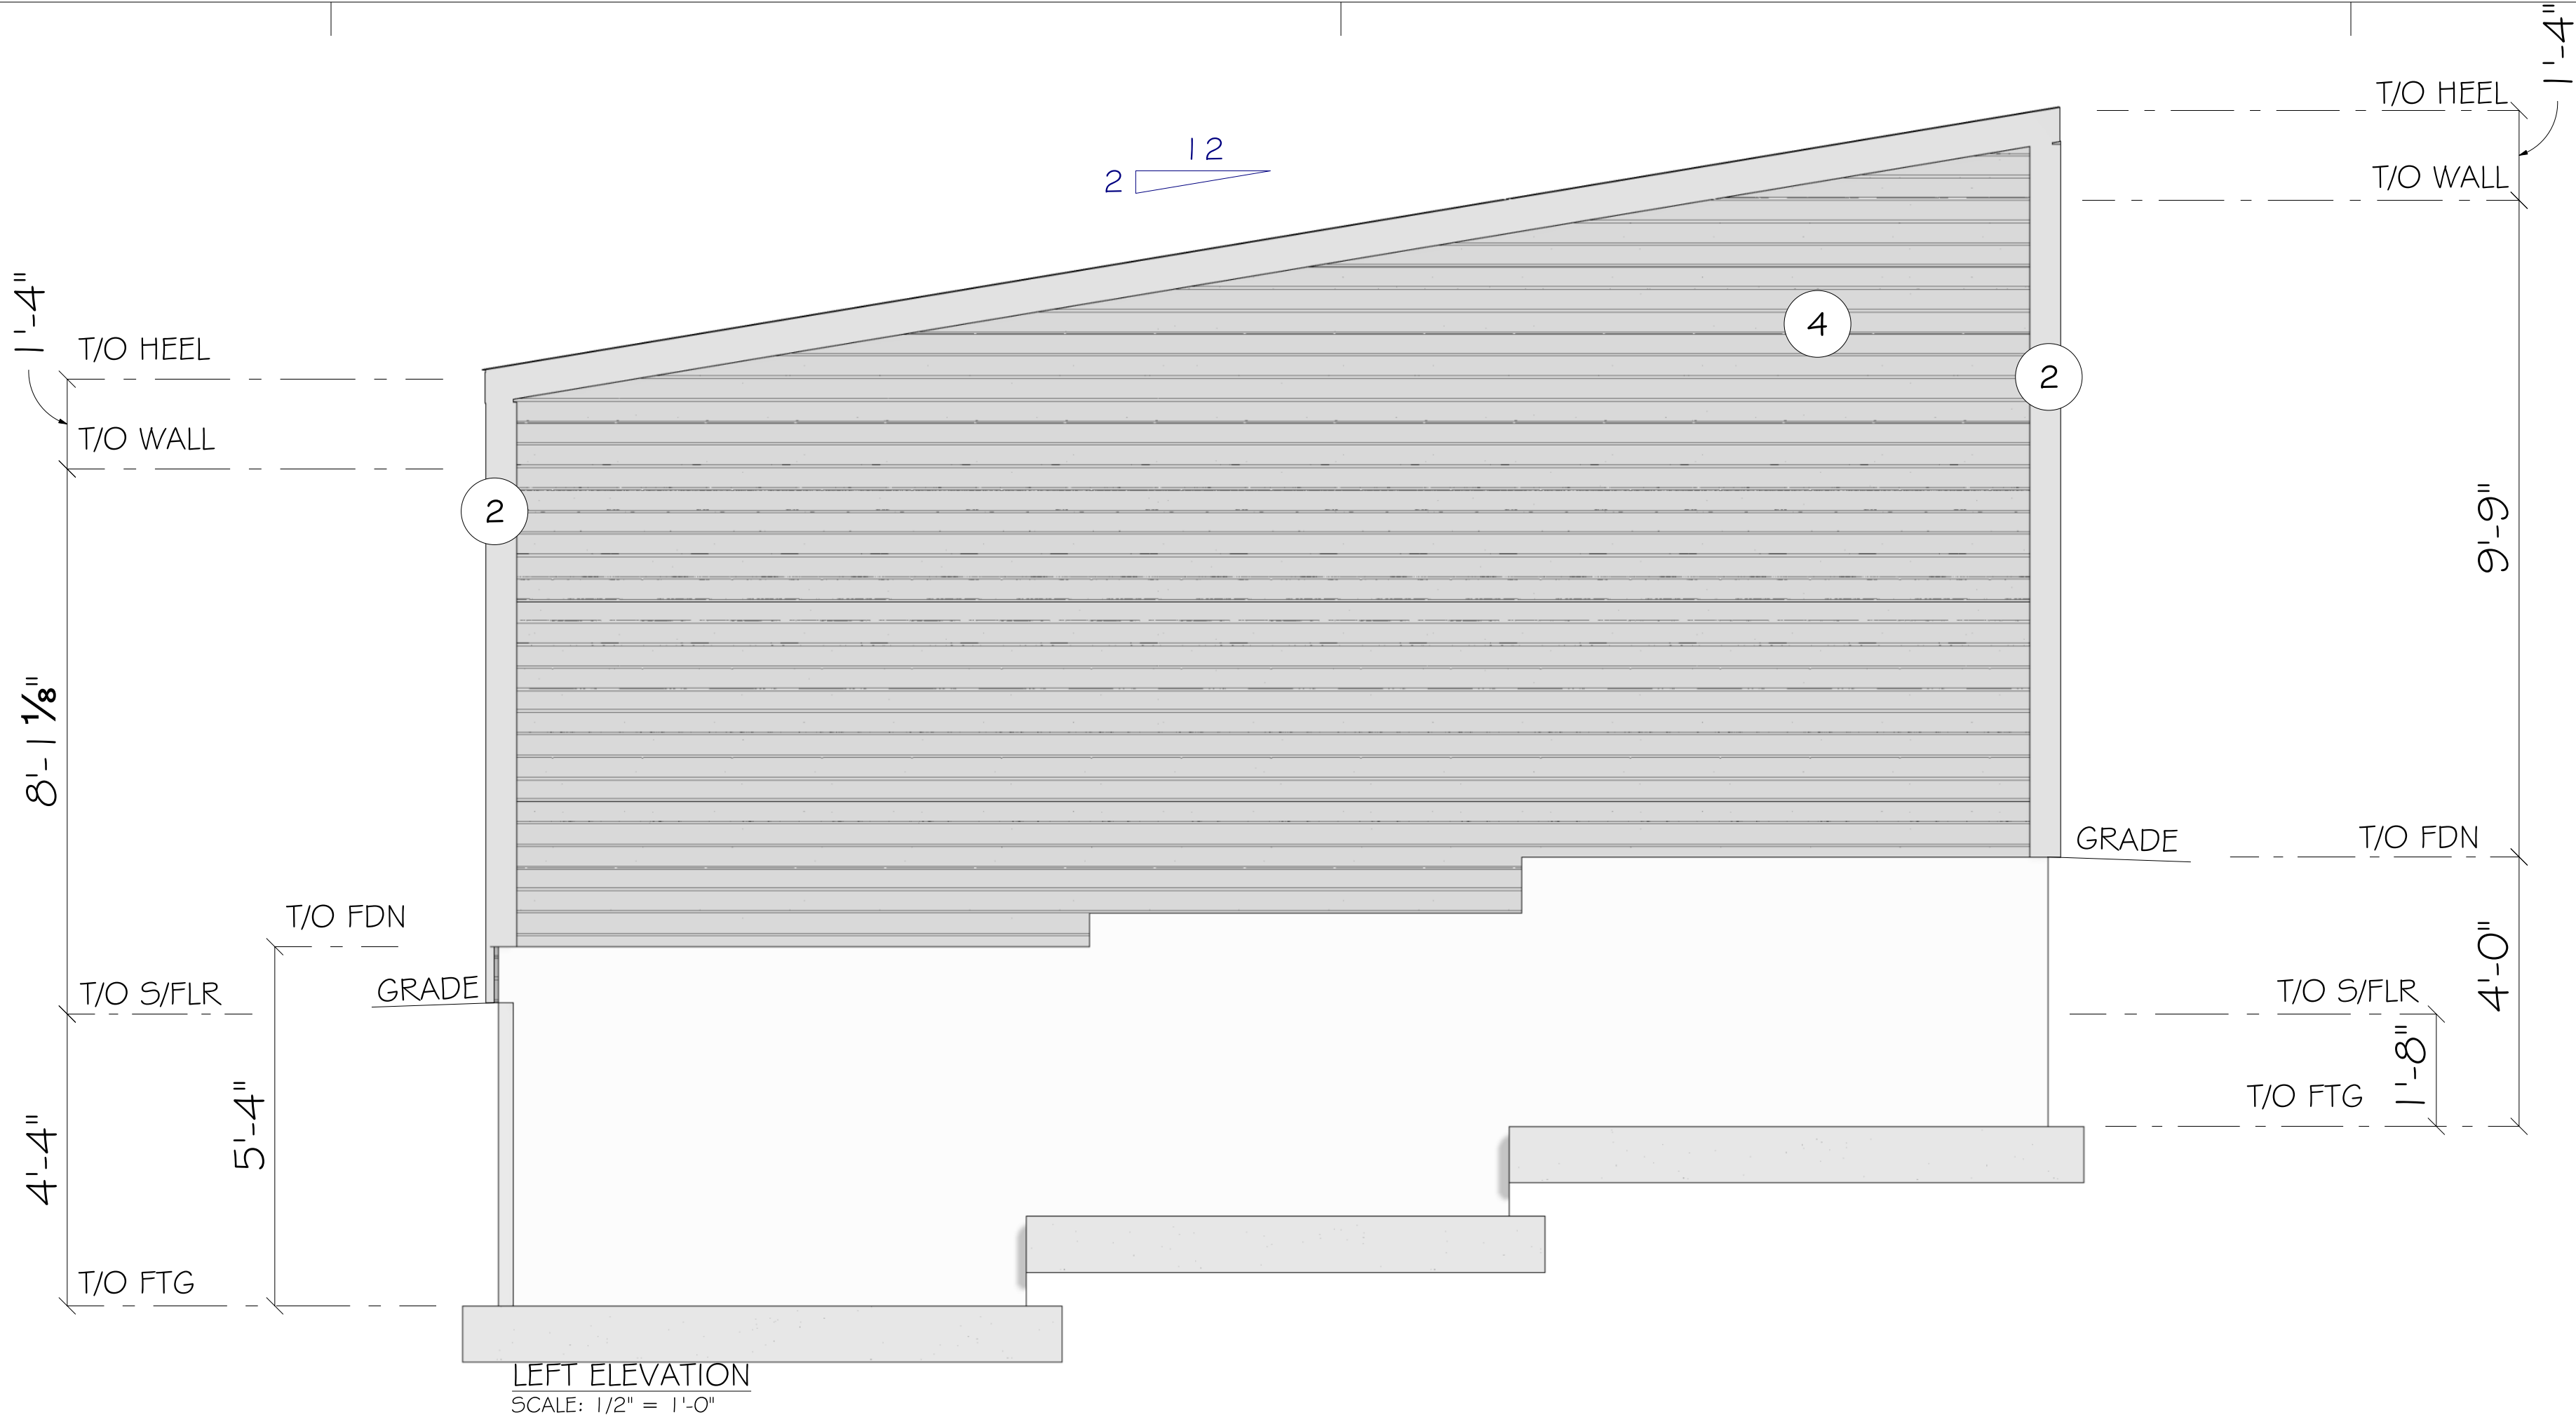

LEFT ELEVATION
SCALE: 1/2" = 1'-0"

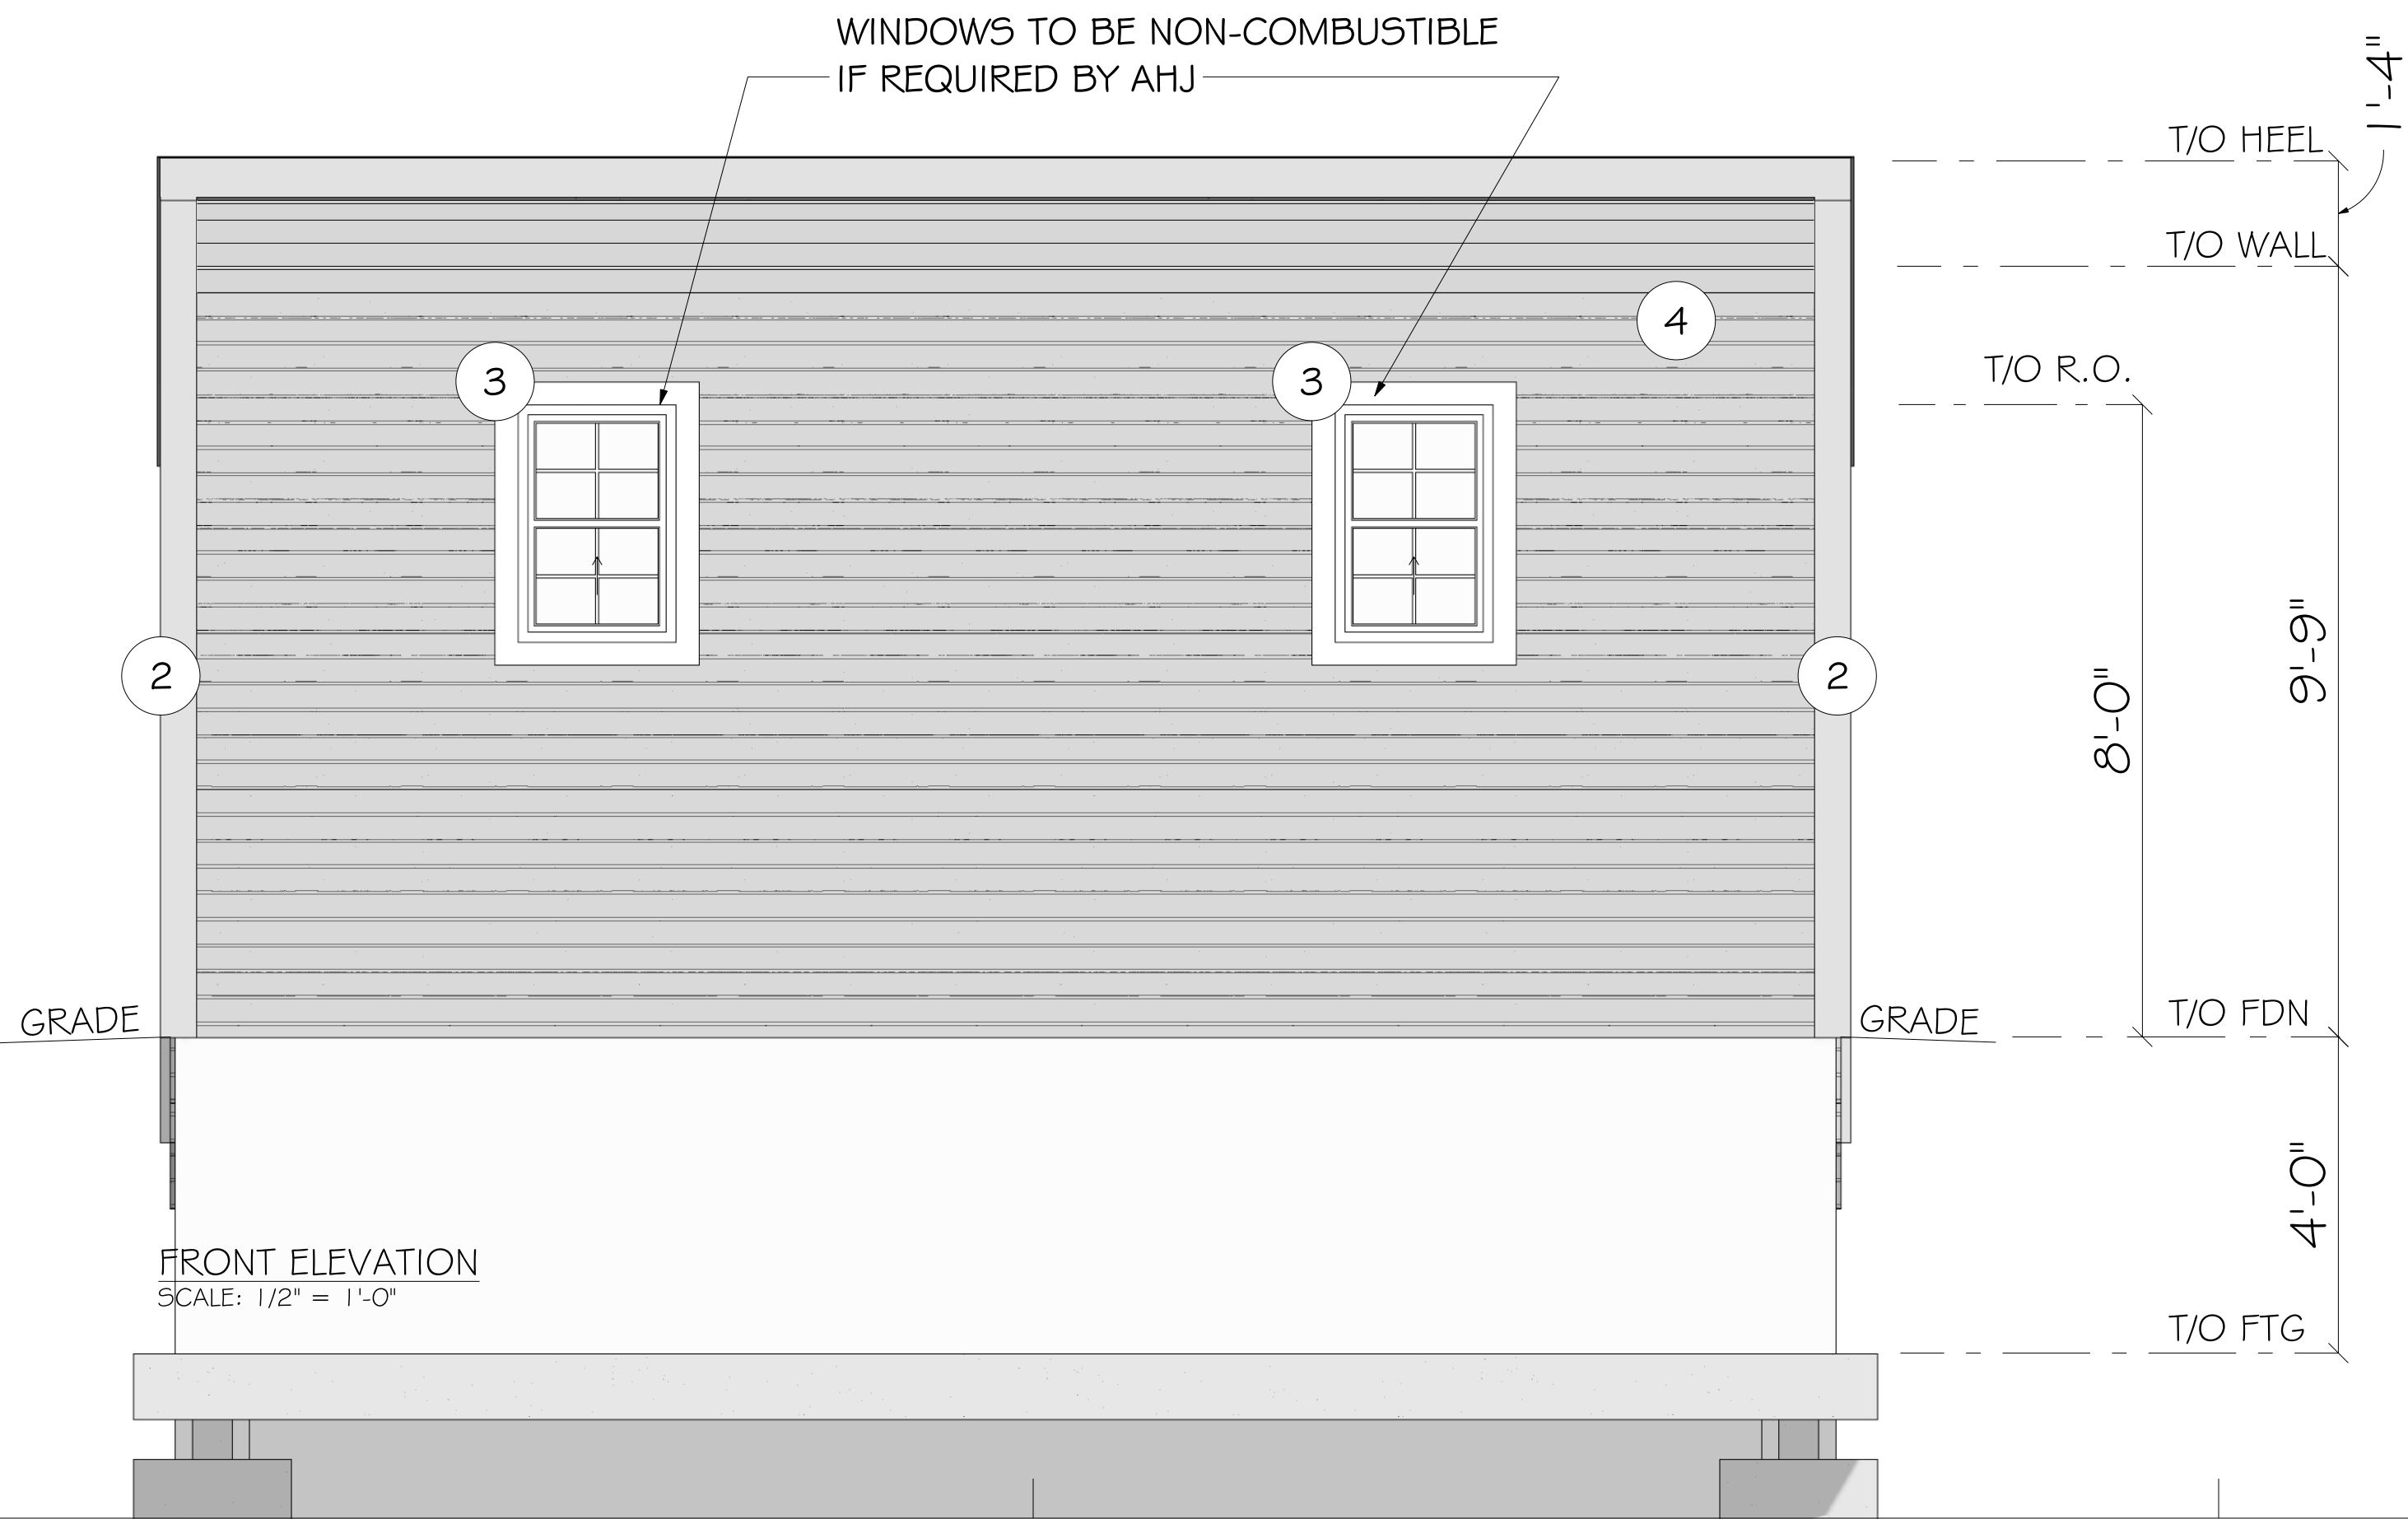

FRONT ELEVATION
SCALE: 1/2" = 1'-0"

ISSUED FOR CONSTRUCTION

THIS DWG IS PART OF A COMPLETE PACKAGE AND SHALL BE USED IN CONJUNCTION WITH THE WHOLE SET

- 1) THE INFORMATION ON THIS SET OF CONST DOCS IS RELATIVE TO THIS DWG ONLY. THEY ARE INTENDED AS A CONSTRUCTION AID, NOT AS A SUBSTITUTE FOR GENERALLY ACCEPTED GOOD BLDG PRACTICES AND SHALL COMPLY WITH THE CURRENT "NBC BLDG CODE". THE CONTRACTOR / BUILDER IS RESPONSIBLE FOR PROVIDING & IMPLEMENTING GOOD CONSTRUCTION PROCEDURES SO AS TO ENSURE A PROFESSIONALLY FINISHED, STRUCTURALLY SOUND & WEATHERPROOF BUILDING.
- 2) THE CONTRACTOR / BUILDER IS RESPONSIBLE FOR ENSURING THAT ALL WORK & CONST MEETS THE CURRENT FEDERAL, PROVINCIAL, COUNTY & MUNICIPAL CODES & REGULATIONS ETC. THESE CODES ARE A PART OF THE SPECS FOR THIS BLDG. REPORT ANY DISCREPANCIES TO TRULINE DESIGN INC. IMMEDIATELY.
- 3) DIMENSIONS SHALL TAKE PRECEDENCE OVER SCALE.
- 4) ALL DIMENSIONS SHALL BE SITE CHECKED BY CONTRACTOR / BUILDER. ALL DISCREPANCIES SHALL BE REPORTED BEFORE WORK COMMENCES.
- 5) ALL DIMENSIONS ARE TO FACE OF FRAMING UNLESS OTHERWISE NOTED.
- 6) ALL OPENING RSO IS TO BE PROVIDED BY SUPPLIER.
- 7) UNLESS PRE-ARRANGED, THE DESIGNER HAS NOT BEEN ENGAGED FOR CONST SUPERVISION & ASSUMES NO RESPONSIBILITY FOR COORDINATING THE CONST OF THIS BLDG. THE SAFETY OF THE CONST & TECHNIQUES IMPLEMENTED ARE THE RESPONSIBILITY OF THE CONTRACTOR / BUILDER & SHALL COMPLY WITH THE LOCAL WORKPLACE HEALTH & SAFETY REGULATIONS.

THIS DWG IS TO BE USED ONLY FOR THE BLDG SITE INDICATED

APPROVALS

Please sign here to show approval to proceed / construct.

Date

Please note that this sheet is not valid until signed and dated

G	RE-ISSUED FOR CONSTRUCTION	BZ	Sept. 28, 2023
F	ISSUED FOR CONSTRUCTION	BZ	Sept. 27, 2023
E	ISSUED FOR REVIEW	BZ	Aug. 28, 2023
D	ISSUED FOR REVIEW	BZ	Aug. 24, 2023
C	ISSUED FOR REVIEW	BZ	Aug. 17, 2023
B	ISSUED FOR REVIEW	BZ	Aug. 15, 2023
A	ISSUED FOR REVIEW	BZ	Aug. 10, 2023

REVISION STATUS

ENGINEER

DESIGNER:

THE REAL HOUSEPLANS

PROJECT: **THE CHERRY**

OWNER: **Therealhouseplans.com**

SITE:

TITLE: **ELEV - FRONT & LEFT**

SCALE: **AS SHOWN**

DATE:

PG

TTL PGS: **2 - 4**

DRAWN BY: **BZ**

PROJECT #:

INTENDED TO BE PLOTTED ON 24"x36" PAPER

ISSUED FOR CONSTRUCTION

THIS DWG IS PART OF A COMPLETE PACKAGE AND SHALL BE USED IN CONJUNCTION WITH THE WHOLE SET

- 1) THE INFORMATION ON THIS SET OF CONST DOCS IS RELATIVE TO THIS DWG ONLY. THEY ARE INTENDED AS A CONSTRUCTION AID, NOT AS A SUBSTITUTE FOR GENERALLY ACCEPTED GOOD BLDG PRACTICES AND SHALL COMPLY WITH THE CURRENT "NBC BLDG CODE". THE CONTRACTOR / BUILDER IS RESPONSIBLE FOR PROVIDING & IMPLEMENTING GOOD CONSTRUCTION PROCEDURES SO AS TO ENSURE A PROFESSIONALLY FINISHED, STRUCTURALLY SOUND & WEATHERPROOF BUILDING.
- 2) THE CONTRACTOR / BUILDER IS RESPONSIBLE FOR ENSURING THAT ALL WORK & CONST MEETS THE CURRENT FEDERAL, PROVINCIAL, COUNTY & MUNICIPAL CODES & REGULATIONS ETC. THESE CODES ARE A PART OF THE SPECS FOR THIS BLDG. REPORT ANY DISCREPANCIES TO TRULINE DESIGN INC. IMMEDIATELY.
- 3) DIMENSIONS SHALL TAKE PRECEDENCE OVER SCALE.
- 4) ALL DIMENSIONS SHALL BE SITE CHECKED BY CONTRACTOR / BUILDER. ALL DISCREPANCIES SHALL BE REPORTED BEFORE WORK COMMENCES.
- 5) ALL DIMENSIONS ARE TO FACE OF FRAMING UNLESS OTHERWISE NOTED.
- 6) ALL OPENING RSO IS TO BE PROVIDED BY SUPPLIER.
- 7) UNLESS PRE-ARRANGED, THE DESIGNER HAS NOT BEEN ENGAGED FOR CONST SUPERVISION & ASSUMES NO RESPONSIBILITY FOR COORDINATING THE CONST OF THIS BLDG. THE SAFETY OF THE CONST & TECHNIQUES IMPLEMENTED ARE THE RESPONSIBILITY OF THE CONTRACTOR / BUILDER & SHALL COMPLY WITH THE LOCAL WORKPLACE HEALTH & SAFETY REGULATIONS.
- THIS DWG IS TO BE USED ONLY FOR THE BLDG SITE INDICATED

APPROVALS

Please sign here to show approval to proceed / construct.

Date

Please note that this sheet is not valid until signed and dated

G	RE-ISSUED FOR CONSTRUCTION	BZ	Sept. 28, 2023
F	ISSUED FOR CONSTRUCTION	BZ	Sept. 27, 2023
E	ISSUED FOR REVIEW	BZ	Aug. 28, 2023
D	ISSUED FOR REVIEW	BZ	Aug. 24, 2023
C	ISSUED FOR REVIEW	BZ	Aug. 17, 2023
B	ISSUED FOR REVIEW	BZ	Aug. 15, 2023
A	ISSUED FOR REVIEW	BZ	Aug. 10, 2023

REVISION STATUS

ENGINEER

DESIGNER:



PROJECT: THE CHERRY

OWNER: Therealhouseplans.com

SITE:


ELEV - REAR & RIGHT

SCALE: AS SHOWN	DATE:	PG	TTL PGS
PROJECT #:	DRAWN BY: BZ		3 - 4

INTENDED TO BE PLOTTED ON 24"x36" PAPER



REAR ELEVATION
SCALE: 1/2" = 1'-0"

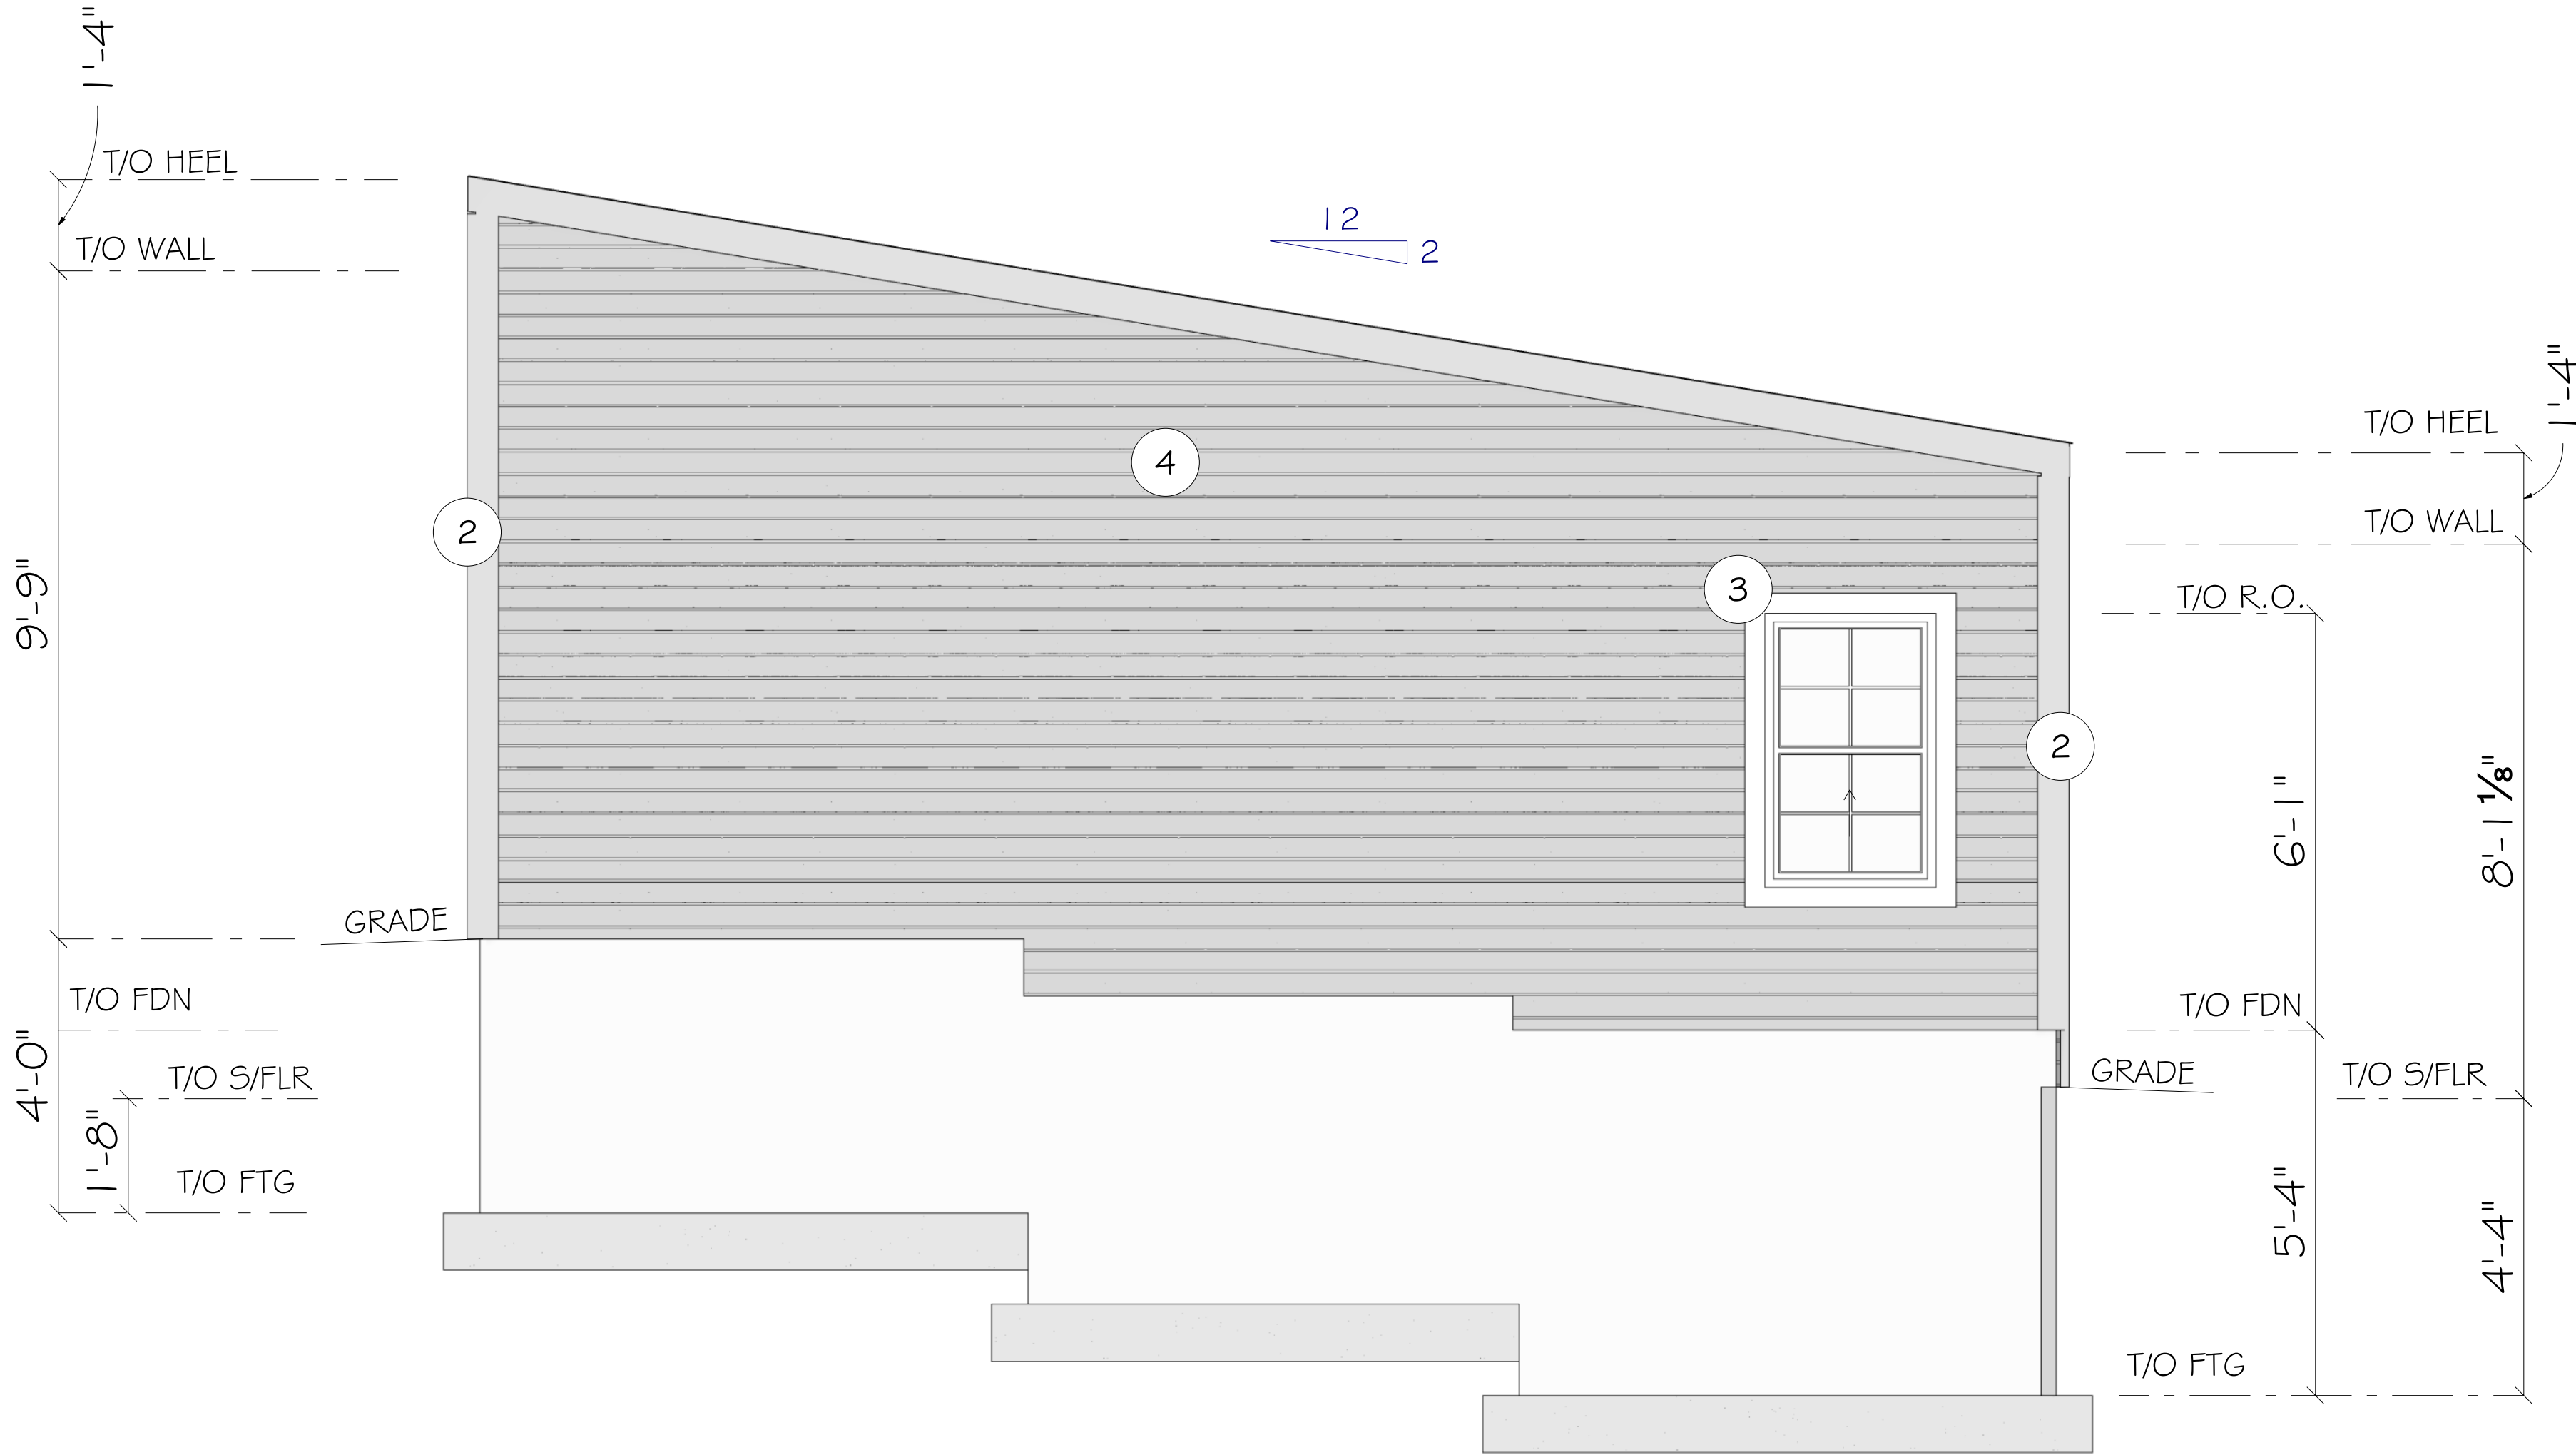

RIGHT ELEVATION
SCALE: 1/2" = 1'-0"

[illegible]

APPROVAL: _____

Please sign here to show approval to proceed / construct

On

Please note that this sheet is not valid until signed and dated

G	RE-ISSUED FOR CONSTRUCTION	BZ	Sept 26 2023
F	ISSUED FOR CONSTRUCTION	BZ	Sept 27 2023
E	ISSUED FOR REVIEW	BZ	Aug 26 2023
D	ISSUED FOR REVIEW	BZ	Aug 24 2023
C	ISSUED FOR REVIEW	BZ	Aug 17 2023
B	ISSUED FOR REVIEW	BZ	Aug 15 2023
A	ISSUED FOR REVIEW	BZ	Aug 10 2023

REVISION STATUS

ENGINEER

DESIGNER:



PROJECT: **THE CHERRY**
OWNER: **Therealhouseplans.com**

SITE:

TITLE: **1st FLOOR LAYOUT**

SCALE:
AS SHOWN
PROJECT #:

DATE:	
DRAWN BY	

PG TTL PGS

4 - 4

INTENDED TO BE PLOTTED ON 24"x36" PAPER

