

The Ilara

for

Therealhouseplans.com



DESIGNER:



PROJECT: **The Ilara**
OWNER: **Therealhouseplans.com**

SITE:

TITLE: **COVER PAGE**

SCALE: AS SHOWN	DATE:	TTL PGS 4
PROJECT #:	DRAWN BY: JG, JS	

INTENDED TO BE PLOTTED ON 24"x36" PAPER

ISSUED FOR CONSTRUCTION

THIS DWG IS PART OF A COMPLETE PACKAGE AND SHALL BE USED IN CONJUNCTION WITH THE WHOLE SET

- 1)- THE INFORMATION ON THIS SET OF CONST DOCS IS RELATIVE TO THIS DWG ONLY. THEY ARE INTENDED AS A CONSTRUCTION AID, NOT AS A SUBSTITUTE FOR GENERALLY ACCEPTED GOOD BLDG PRACTICES AND SHALL COMPLY WITH THE CURRENT "NBC BLDG CODE". THE CONTRACTOR / BUILDER IS RESPONSIBLE FOR PROVIDING & IMPLEMENTING GOOD CONSTRUCTION PROCEDURES SO AS TO ENSURE A PROFESSIONALLY FINISHED, STRUCTURALLY SOUND & WEATHERPROOF BUILDING.
- 2)- THE CONTRACTOR / BUILDER IS RESPONSIBLE FOR ENSURING THAT ALL WORK & CONST MEETS THE CURRENT FEDERAL, PROVINCIAL, COUNTY & MUNICIPAL CODES & REGULATIONS ETC. THESE CODES ARE A PART OF THE SPECS FOR THIS BLDG. REPORT ANY DISCREPANCIES TO TRULINE DESIGN INC. IMMEDIATELY.
- 3)- DIMENSIONS SHALL TAKE PRECEDENCE OVER SCALE.
- 4)- ALL DIMENSIONS SHALL BE SITE CHECKED BY CONTRACTOR / BUILDER. ALL DISCREPANCIES SHALL BE REPORTED BEFORE WORK COMMENCES.
- 5)- ALL DIMENSIONS ARE TO FACE OF FRAMING UNLESS OTHERWISE NOTED.
- 6)- ALL OPENING RSO IS TO BE PROVIDED BY SUPPLIER.
- 7)- UNLESS PRE-ARRANGED, THE DESIGNER HAS NOT BEEN ENGAGED FOR CONST SUPERVISION & ASSUMES NO RESPONSIBILITY FOR COORDINATING THE CONST OF THIS BLDG. THE SAFETY OF THE CONST & TECHNIQUES IMPLEMENTED ARE THE RESPONSIBILITY OF THE CONTRACTOR / BUILDER & SHALL COMPLY WITH THE LOCAL WORKPLACE HEALTH & SAFETY REGULATIONS.

APPROVALS

Please sign here to show approval to proceed / construct

Date

Please note that this sheet is not valid until signed and dated

REVISION STATUS

DESIGNER:




PROJECT: **The Ilara**
OWNER: **Therealhouseplans.com**

SITE:


TITLE **FRONT AND LEFT ELE**

SCALE:	DATE:	PG	TTL PGS
AS SHOWN			2 - 4
PROJECT #:	DRAWN BY:		
	JG, JS		


INTENDED TO BE PLOTTED ON 24"x36" PAPER

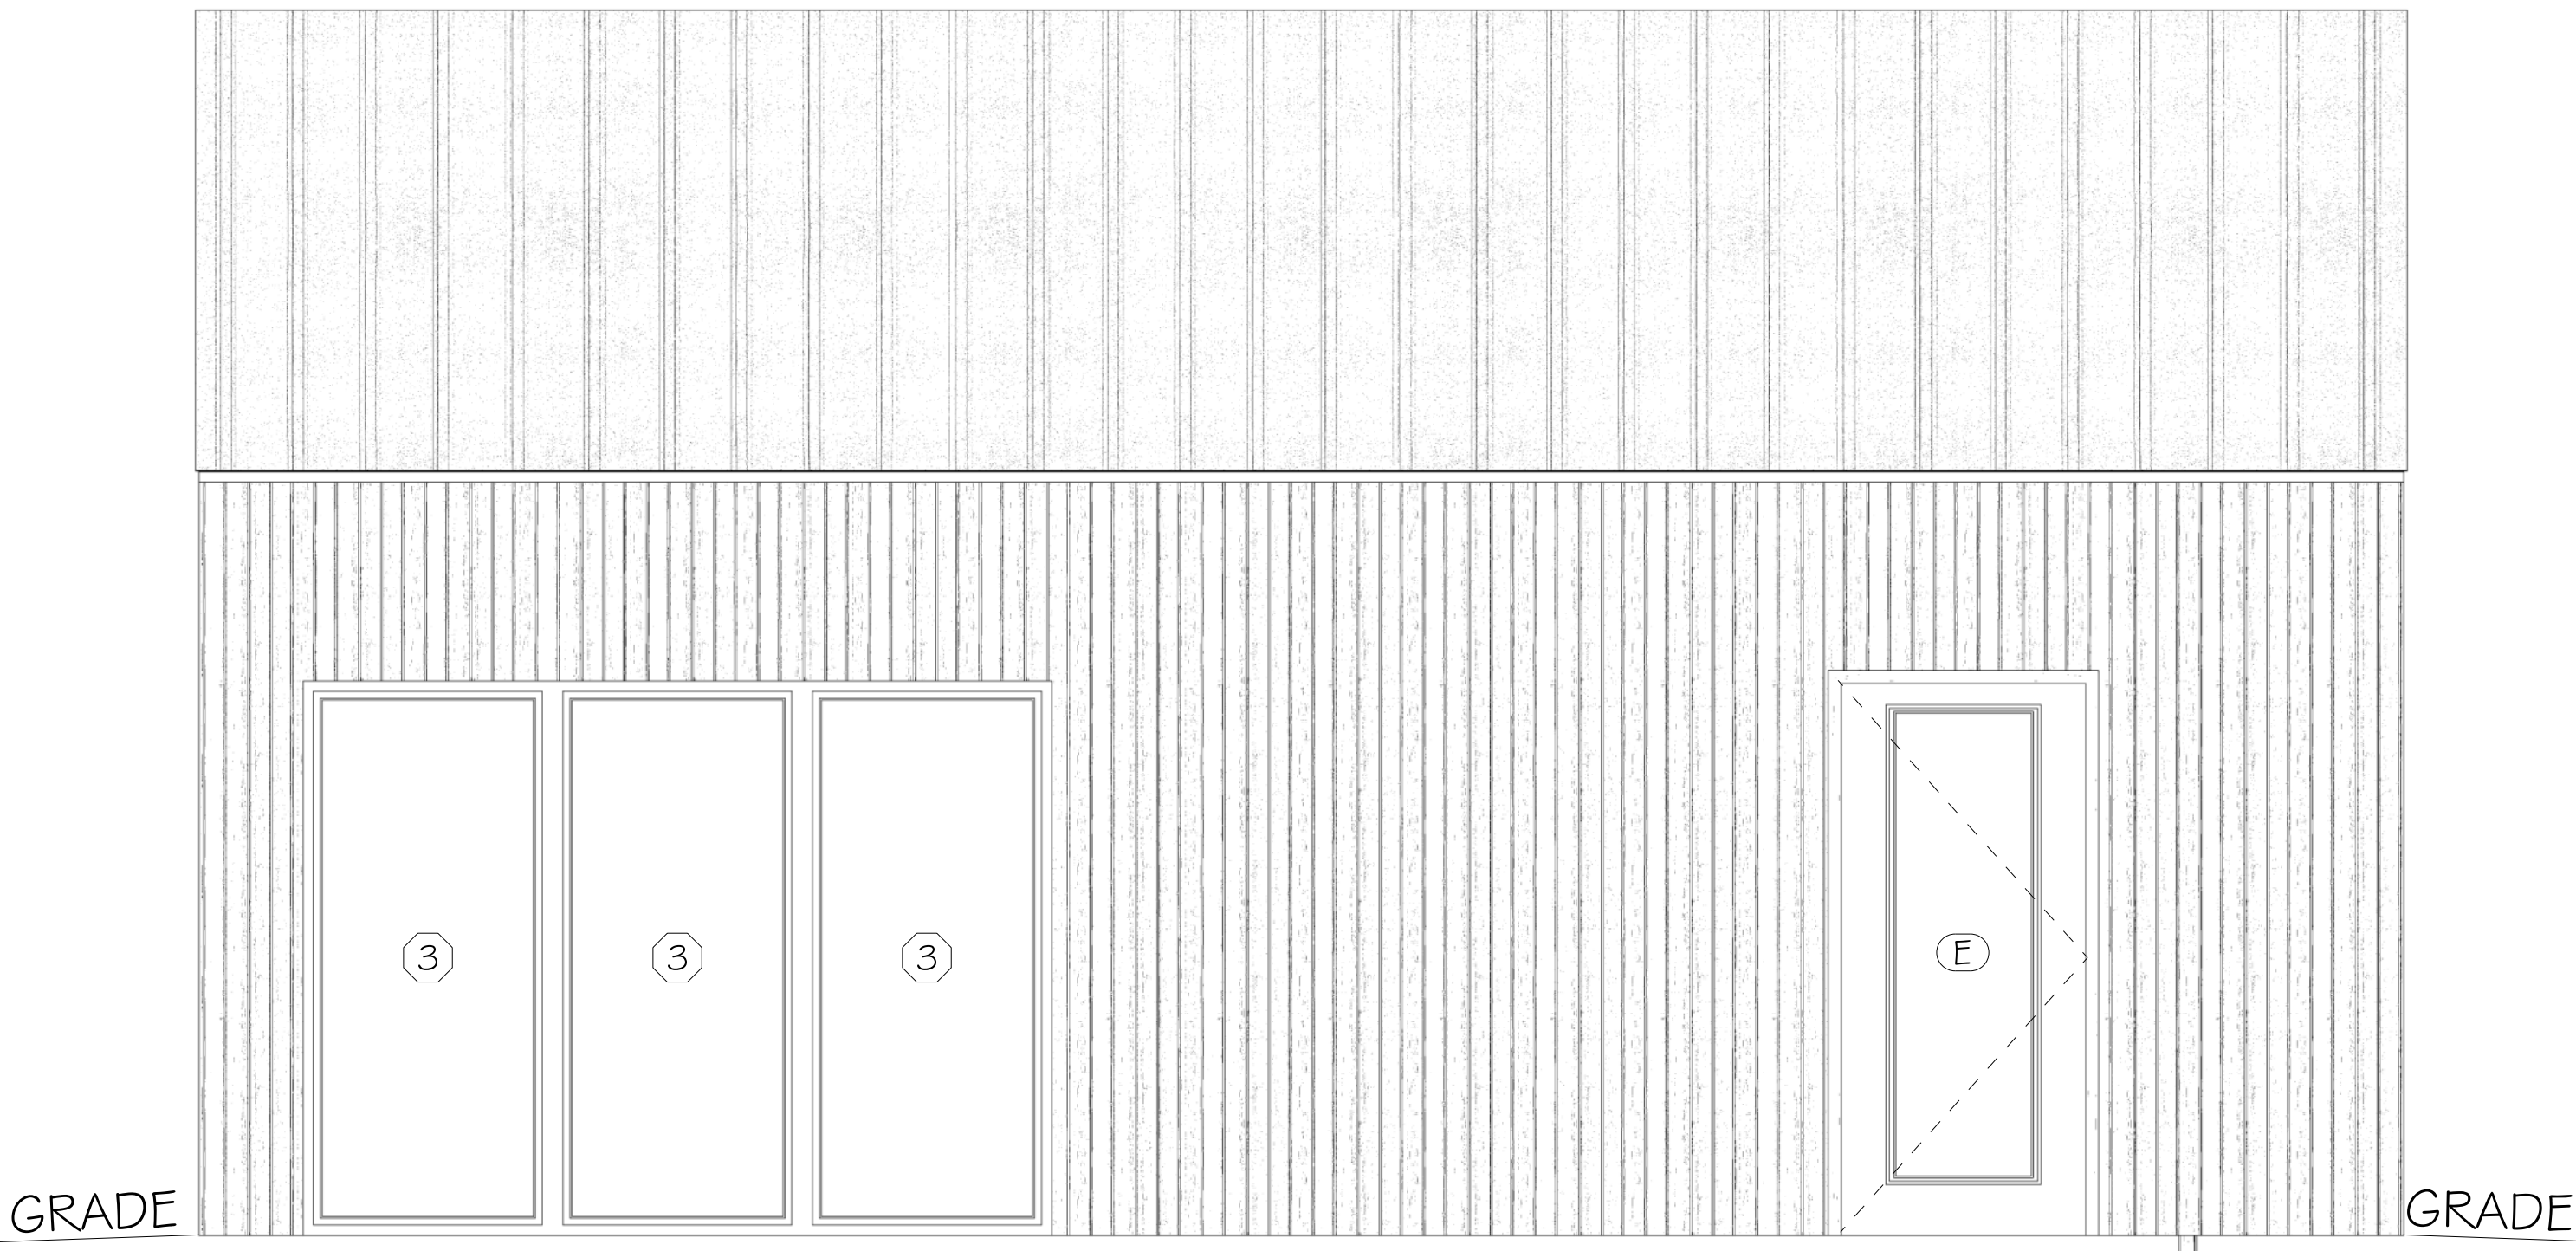


FRONT ELEVATION
SCALE: 1/2" = 1'-0"

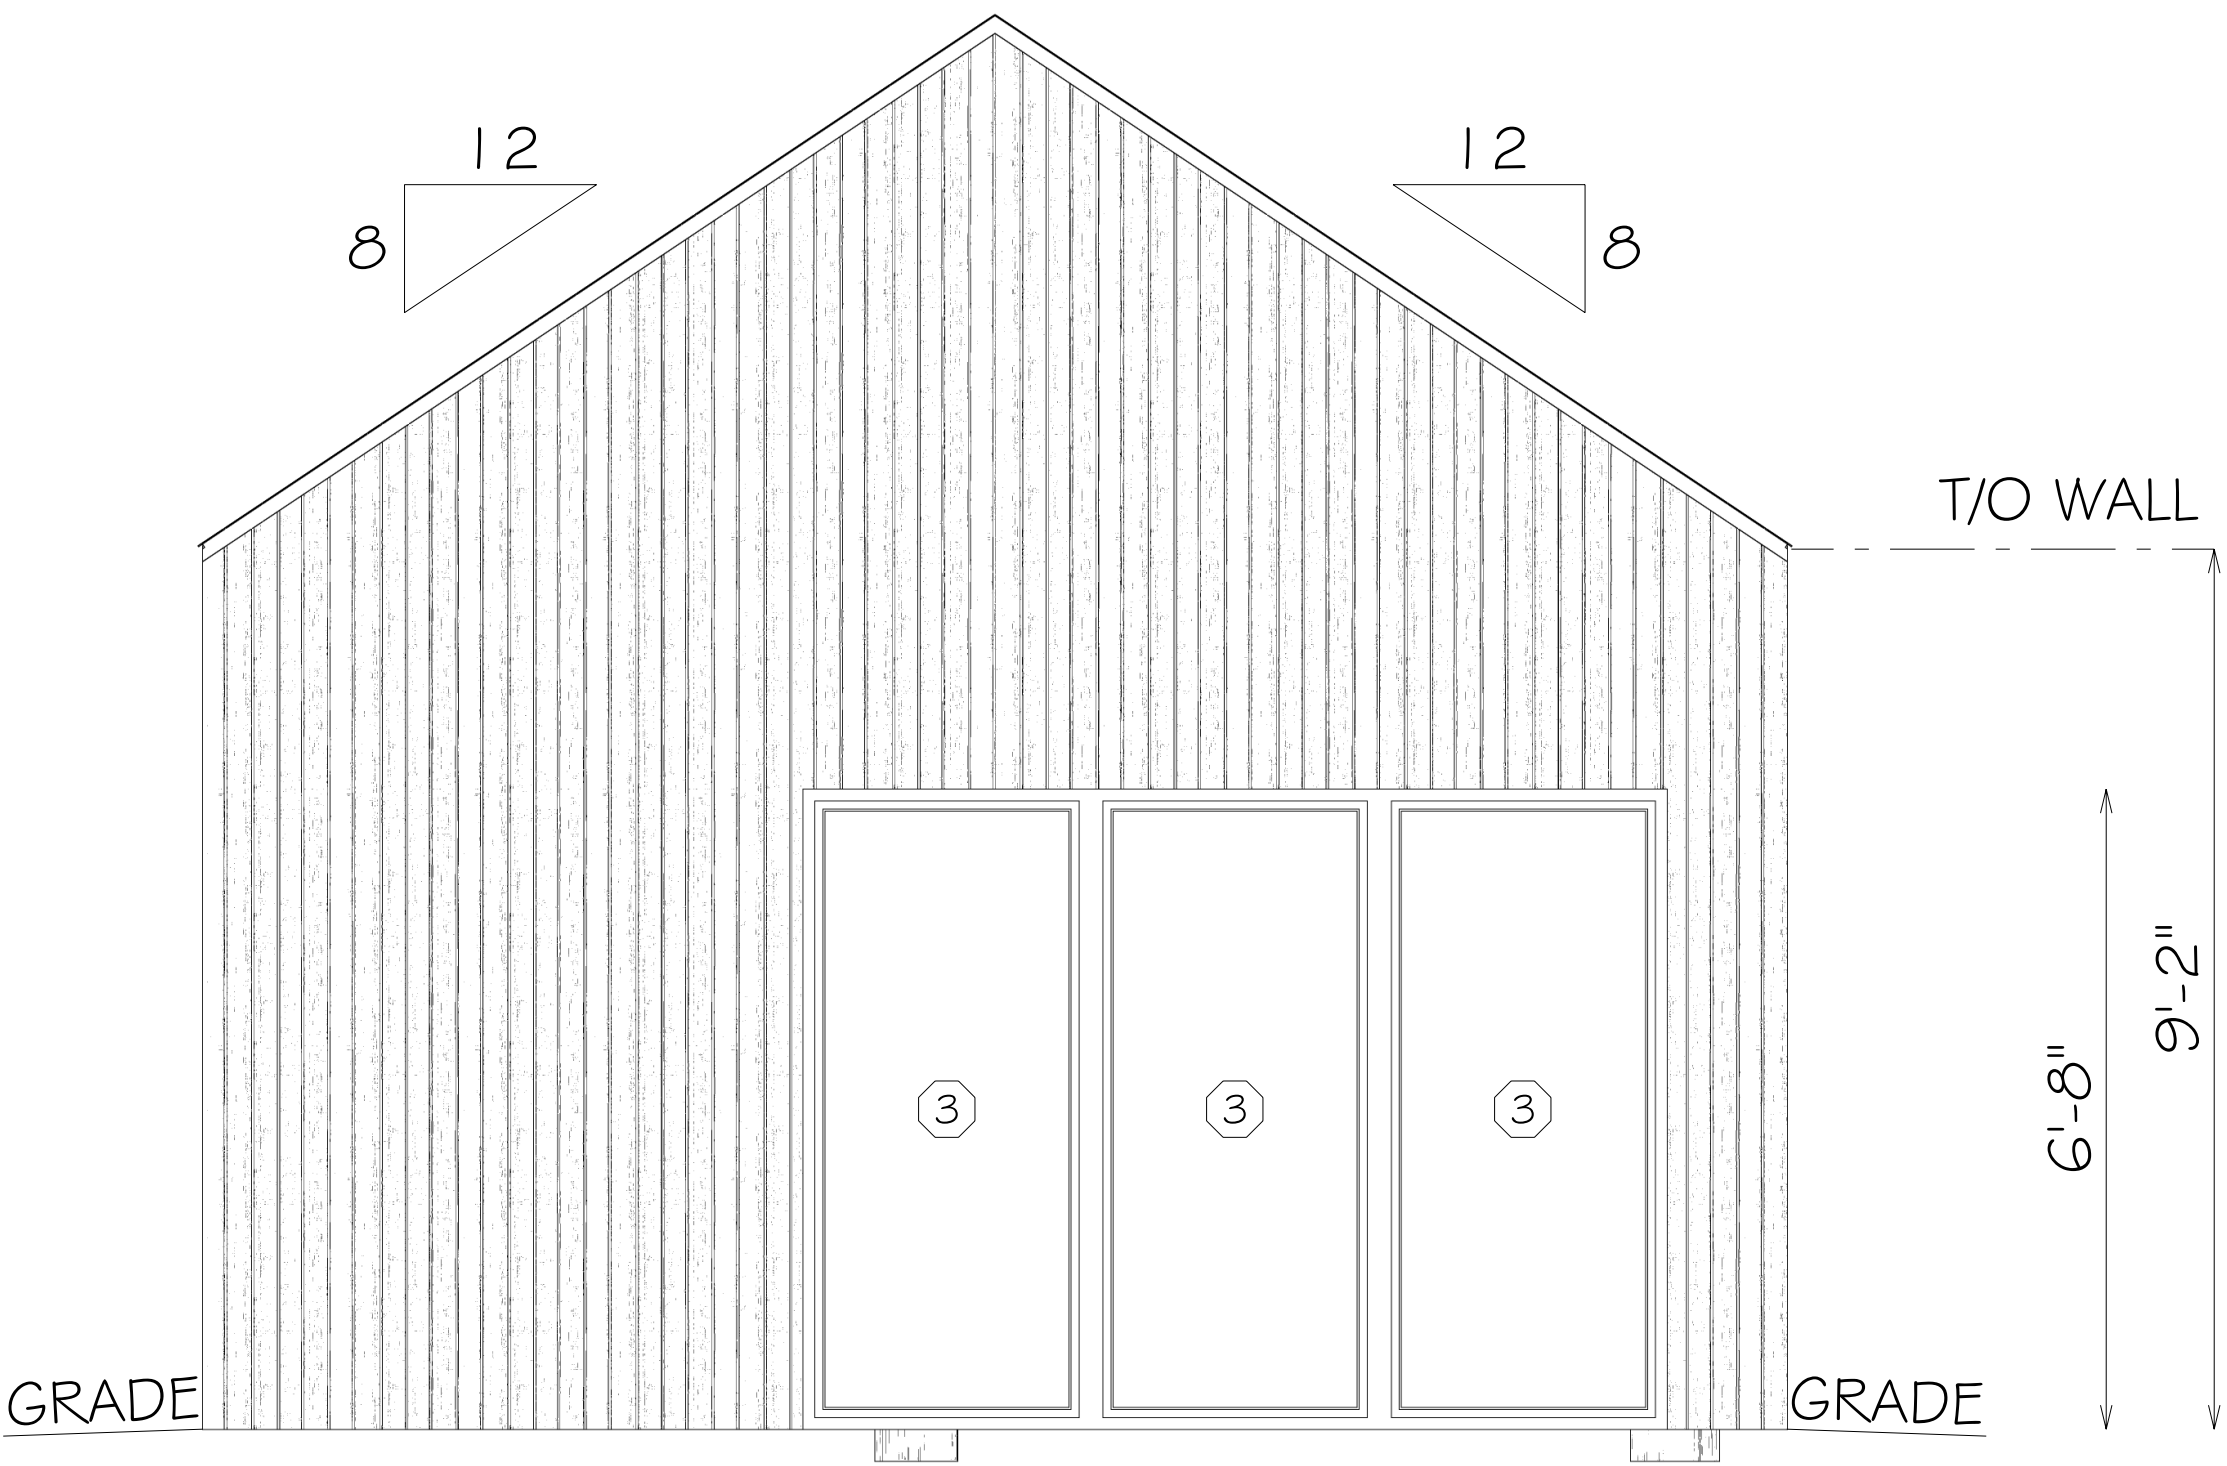

LEFT ELEVATION
SCALE: 1/2" = 1'-0"

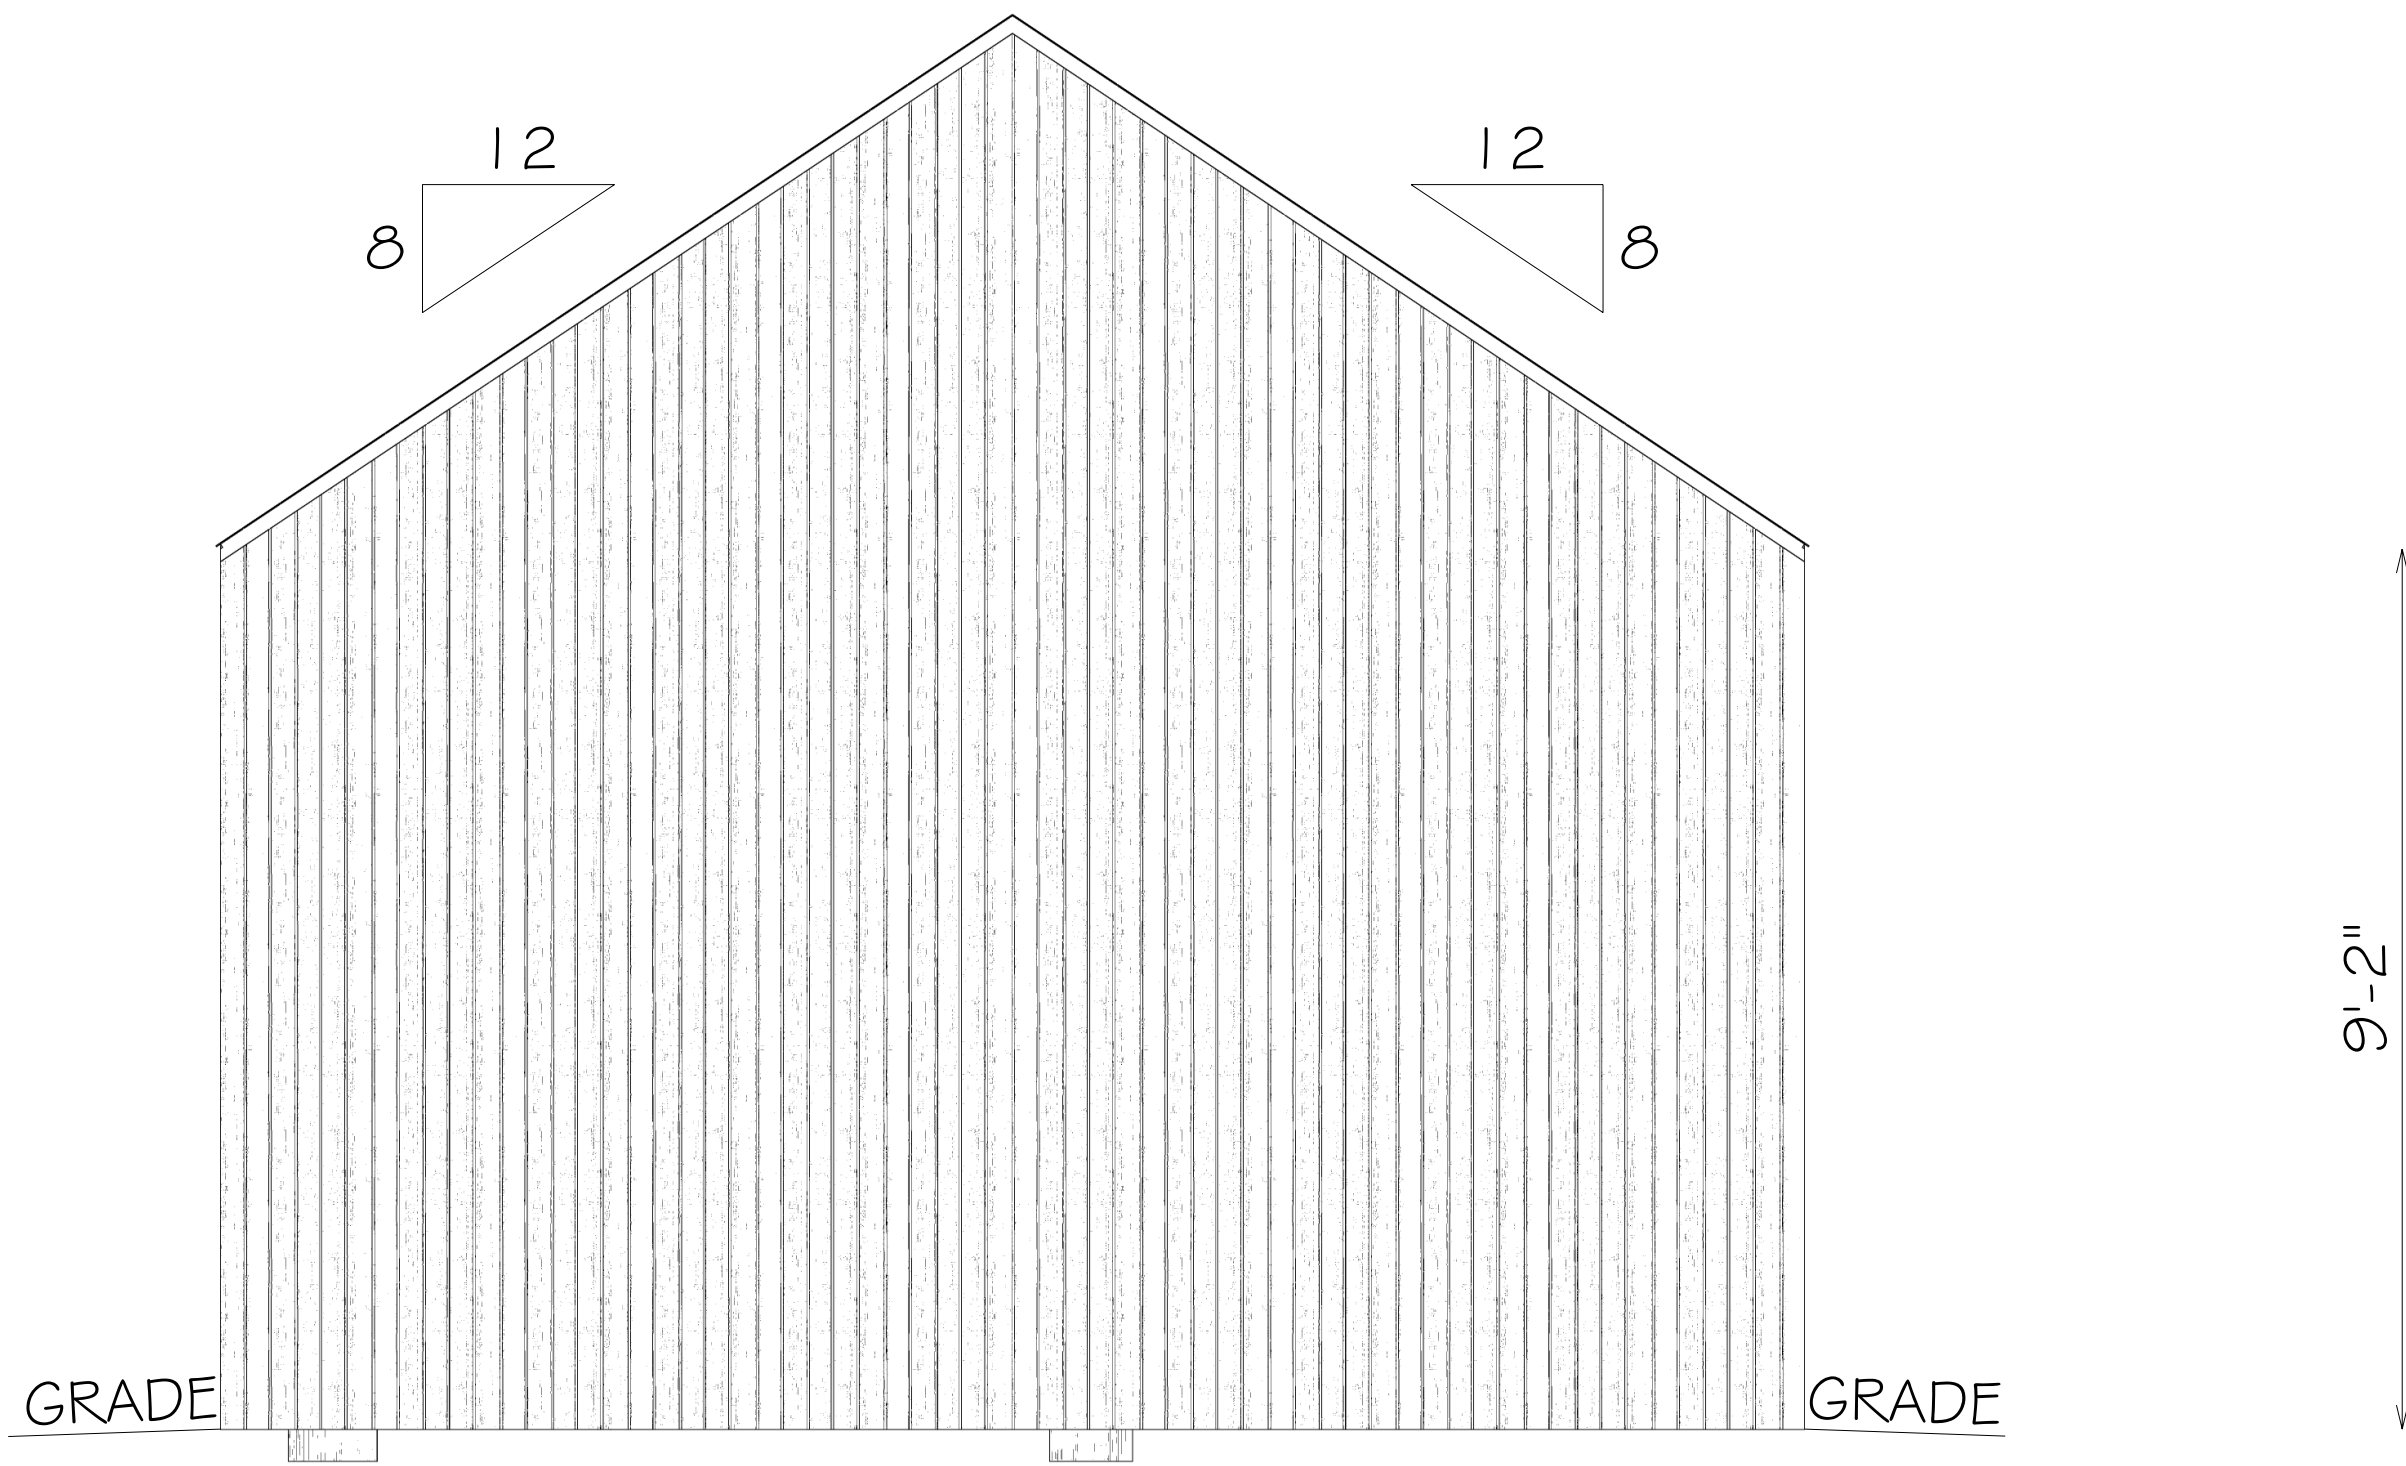

RIGHT ELEVATION
SCALE: 1/2" = 1'-0"

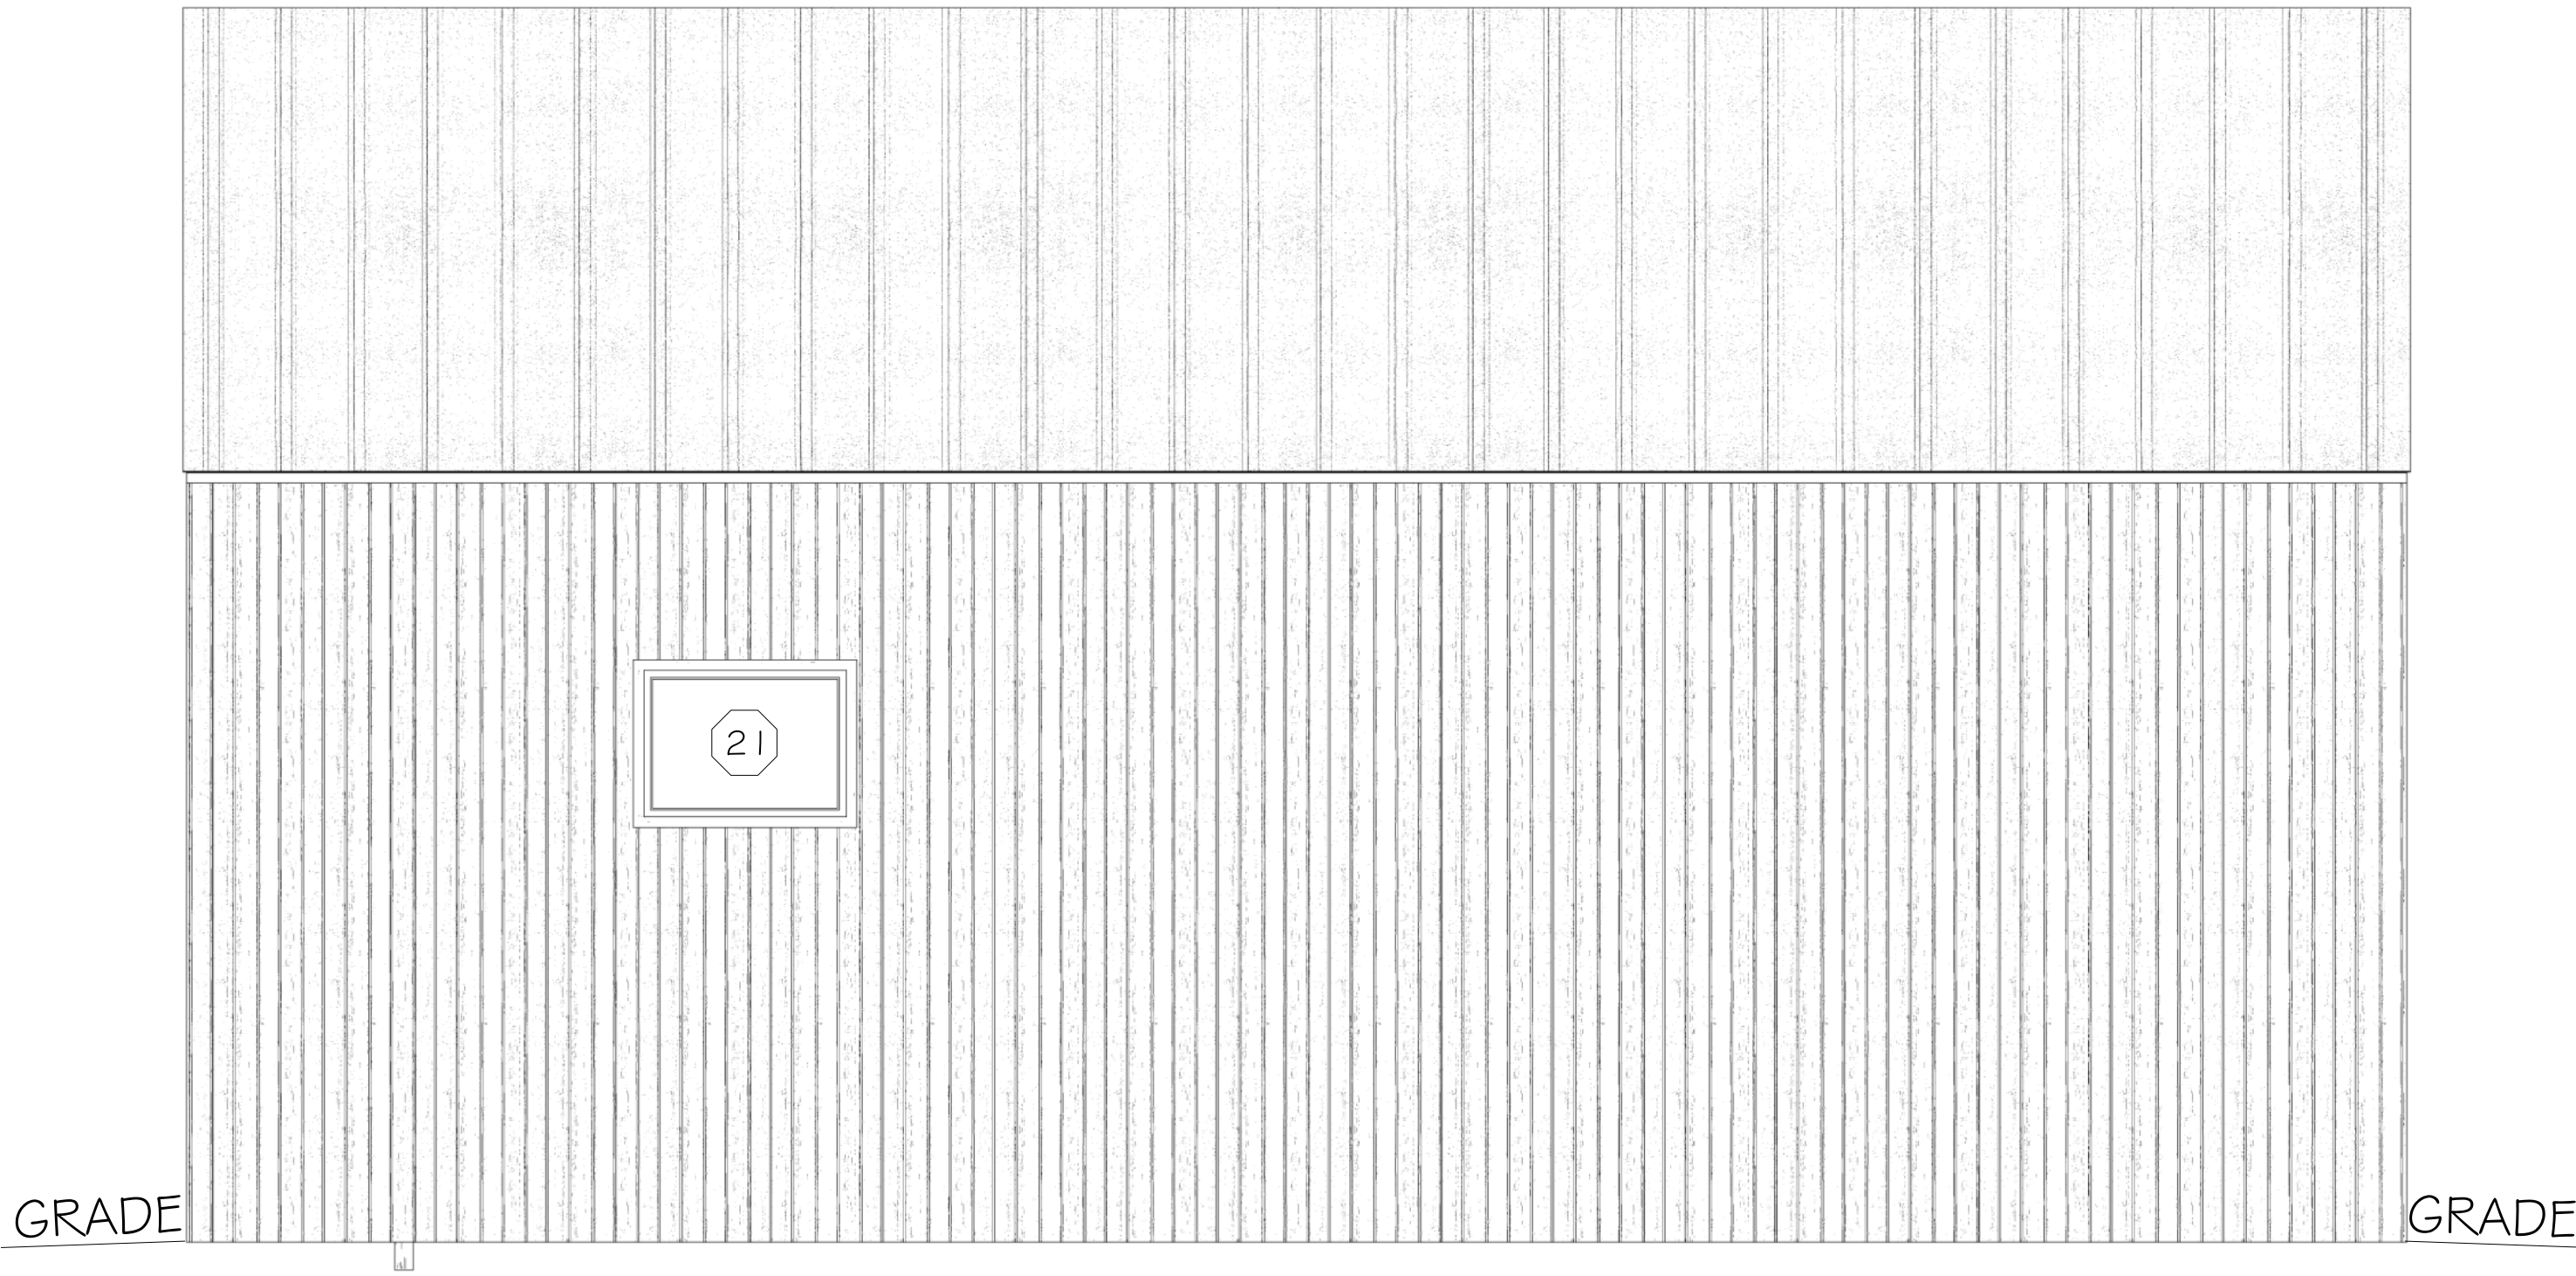

REAR ELEVATION
SCALE: 1/2" = 1'-0"

ISSUED FOR CONSTRUCTION

THIS DWG IS PART OF A COMPLETE PACKAGE AND SHALL BE USED IN CONJUNCTION WITH THE WHOLE SET

- 1)- THE INFORMATION ON THIS SET OF CONST DOCS IS RELATIVE TO THIS DWG ONLY. THEY ARE INTENDED AS A CONSTRUCTION AID, NOT AS A SUBSTITUTE FOR GENERALLY ACCEPTED GOOD BLDG PRACTICES AND SHALL COMPLY WITH THE CURRENT "NBC BLDG CODE". THE CONTRACTOR / BUILDER IS RESPONSIBLE FOR PROVIDING & IMPLEMENTING GOOD CONSTRUCTION PROCEDURES SO AS TO ENSURE A PROFESSIONALLY FINISHED, STRUCTURALLY SOUND & WEATHERPROOF BUILDING.
- 2)- THE CONTRACTOR / BUILDER IS RESPONSIBLE FOR ENSURING THAT ALL WORK & CONST MEETS THE CURRENT FEDERAL, PROVINCIAL, COUNTY & MUNICIPAL CODES & REGULATIONS ETC. THESE CODES ARE A PART OF THE SPEC'S FOR THIS BLDG. REPORT ANY DISCREPANCIES TO TRULINE DESIGN INC. IMMEDIATELY.
- 3)- DIMENSIONS SHALL TAKE PRECEDENCE OVER SCALE.
- 4)- ALL DIMENSIONS SHALL BE SITE CHECKED BY CONTRACTOR / BUILDER. ALL DISCREPANCIES SHALL BE REPORTED BEFORE WORK COMMENCES.
- 5)- ALL DIMENSIONS ARE TO FACE OF FRAMING UNLESS OTHERWISE NOTED.
- 6)- ALL OPENING RSO IS TO BE PROVIDED BY SUPPLIER.
- 7)- UNLESS PRE-ARRANGED, THE DESIGNER HAS NOT BEEN ENGAGED FOR CONST SUPERVISION & ASSUMES NO RESPONSIBILITY FOR COORDINATING THE CONST OF THIS BLDG. THE SAFETY OF THE CONST & TECHNIQUES IMPLEMENTED ARE THE RESPONSIBILITY OF THE CONTRACTOR / BUILDER & SHALL COMPLY WITH THE LOCAL WORKPLACE HEALTH & SAFETY REGULATIONS.

APPROVALS

Please sign here to show approval to proceed / construct

Date

Please note that this sheet is not valid until signed and dated

REVISION STATUS

DESIGNER:



PROJECT: **The Ilara**
OWNER: **Therealhouseplans.com**


SITE:

TITLE REAR AND RIGHT ELE

SCALE:	DATE:	PG	TTL PGS
AS SHOWN			
PROJECT #:	DRAWN BY:		
	JG, JS		

3 - 4

INTENDED TO BE PLOTTED ON 24"x36" PAPER

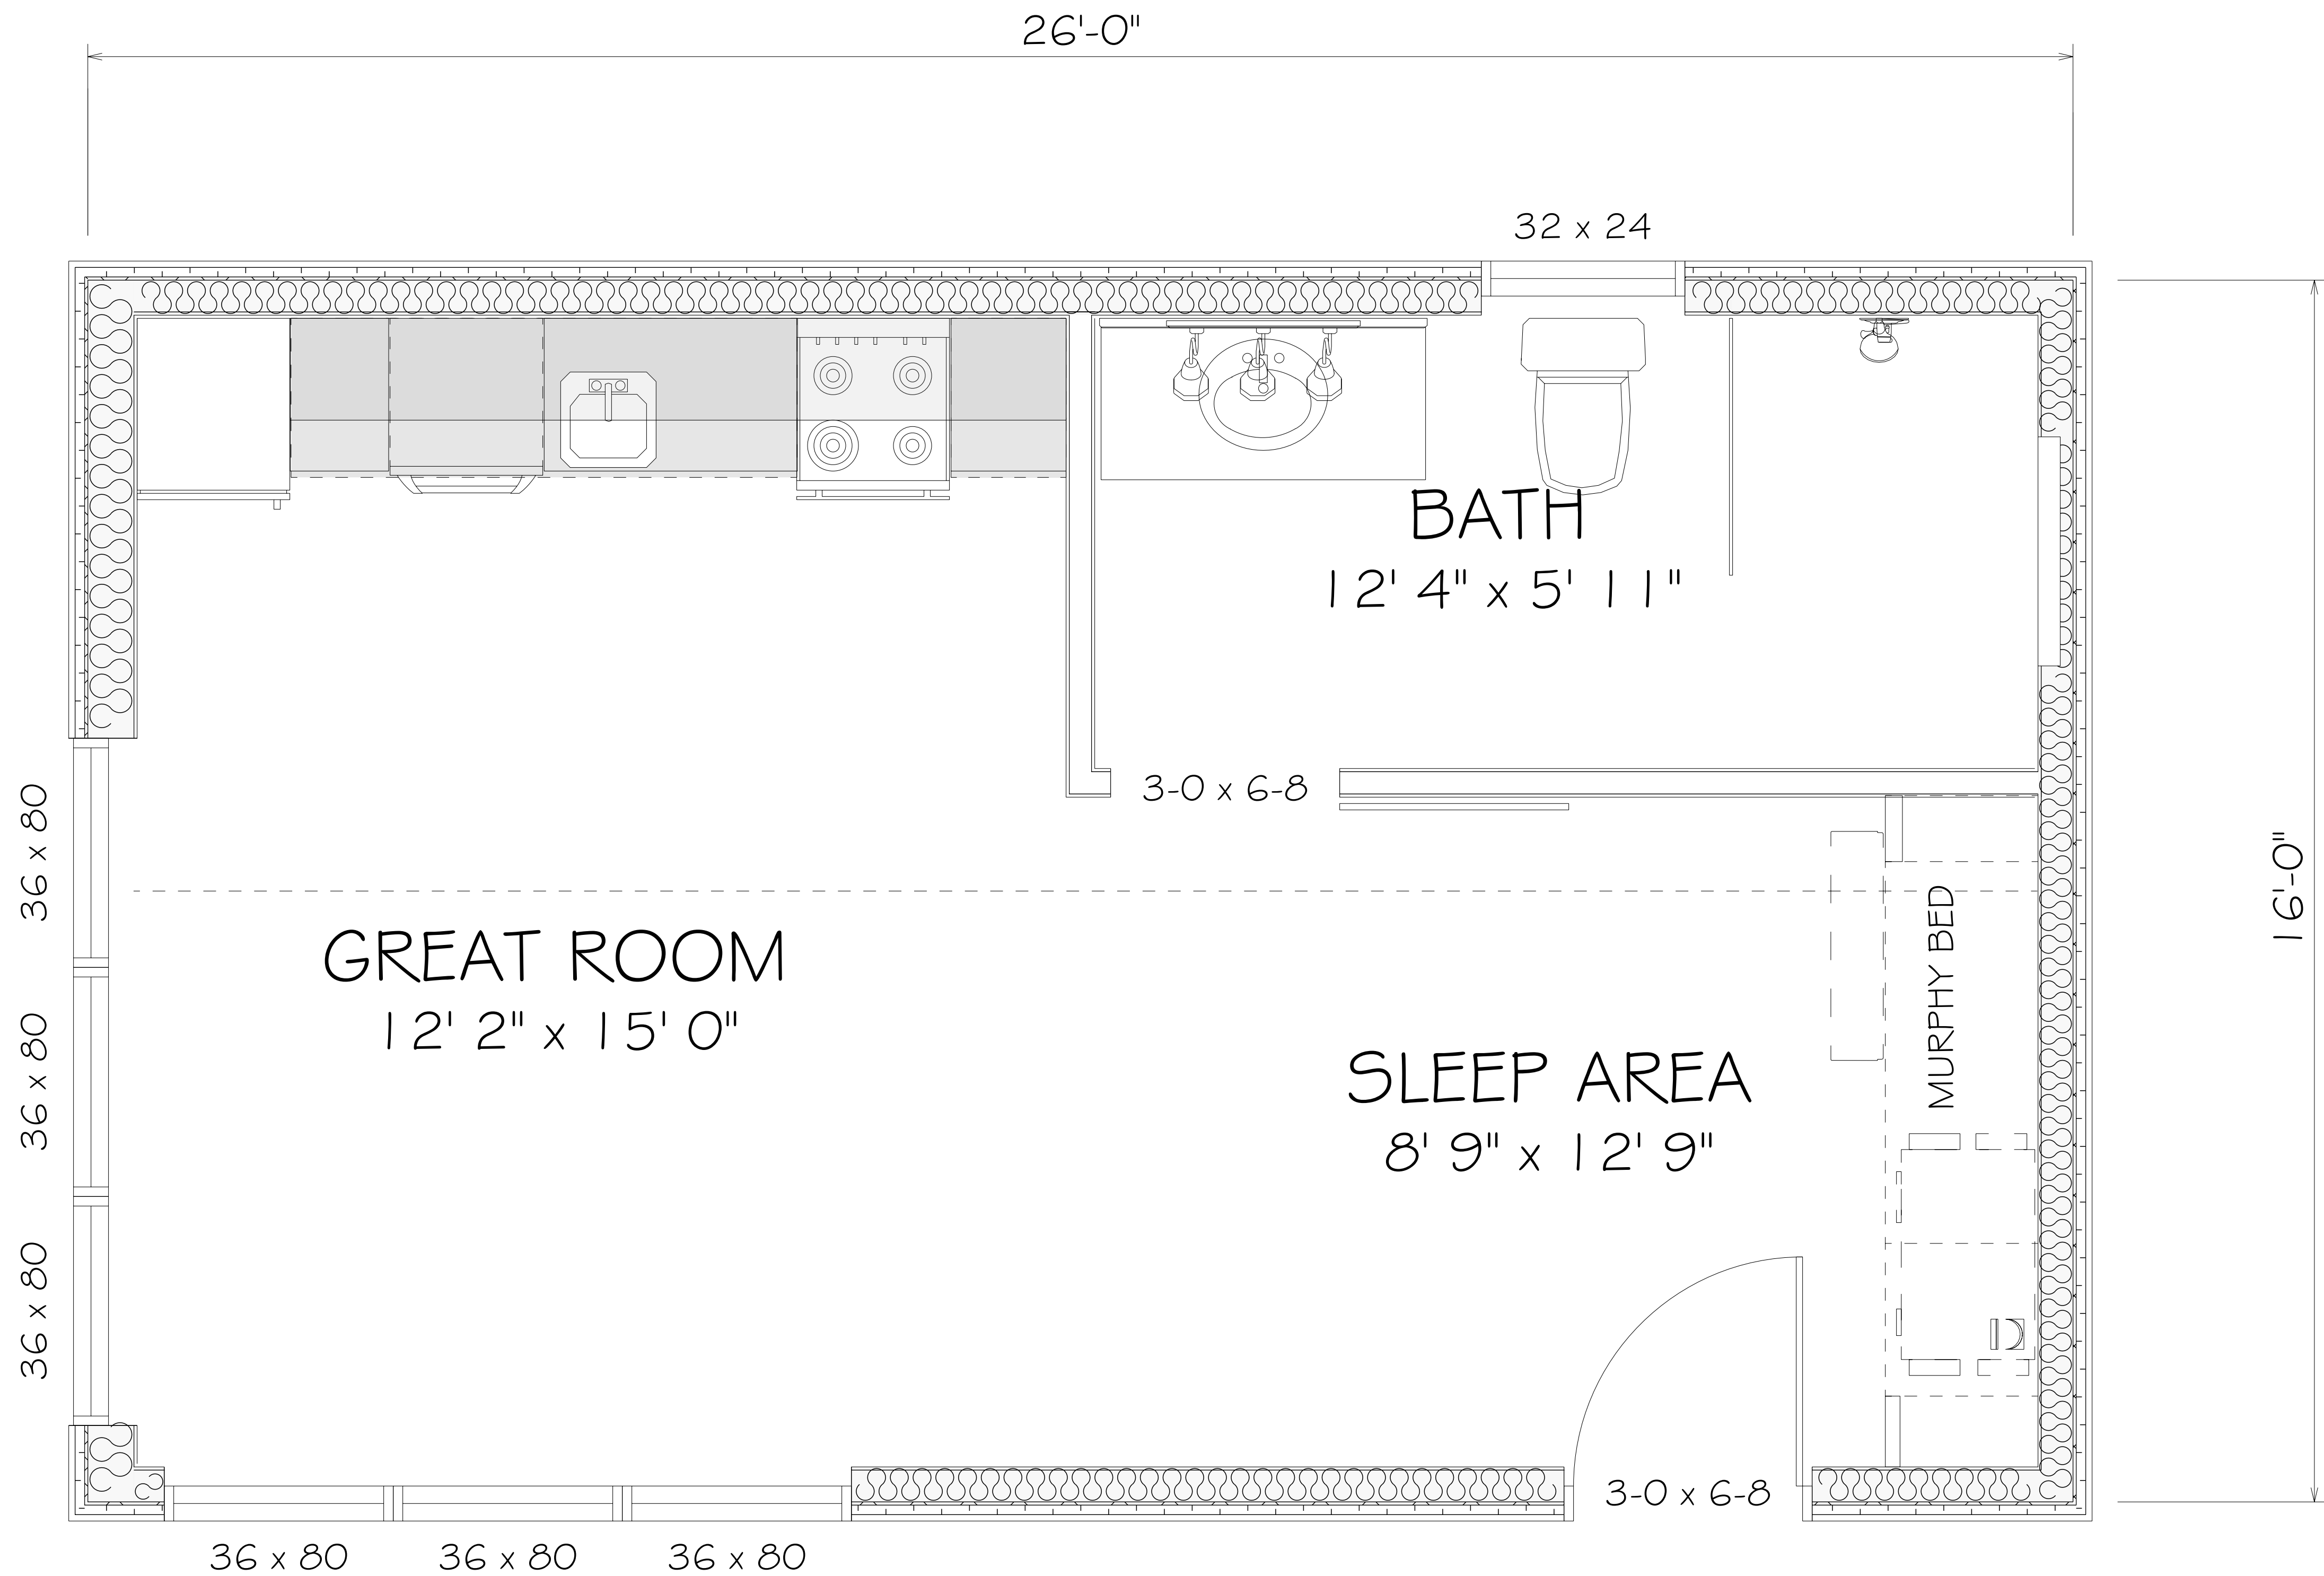

ISSUED FOR CONSTRUCTION

THIS DWG IS PART OF A COMPLETE PACKAGE AND SHALL BE USED IN CONJUNCTION WITH THE WHOLE SET

- 1)- THE INFORMATION ON THIS SET OF CONST DOCS IS RELATIVE TO THIS DWG ONLY. THEY ARE INTENDED AS A CONSTRUCTION AID, NOT A SUBSTITUTE FOR GENERALLY ACCEPTED GOOD BLDG PRACTICES AND SHALL COMPLY WITH THE CURRENT "NBC BLDG CODE". THE CONTRACTOR / BUILDER IS RESPONSIBLE FOR PROVIDING & IMPLEMENTING GOOD CONSTRUCTION PROCEDURES SO AS TO ENSURE A PROFESSIONALLY FINISHED, STRUCTURALLY SOUND & WEATHERPROOF BUILDING.
- 2)- THE CONTRACTOR / BUILDER IS RESPONSIBLE FOR ENSURING THAT ALL WORK & CONST MEETS THE CURRENT FEDERAL, PROVINCIAL, COUNTY & MUNICIPAL CODES & REGULATIONS ETC. THESE CODES ARE A PART OF THE SPECS FOR THIS BLDG. REPORT ANY DISCREPANCIES TO TRULINE DESIGN INC. IMMEDIATELY.
- 3)- DIMENSIONS SHALL TAKE PRECEDENCE OVER SCALE.
- 4)- ALL DIMENSIONS SHALL BE SITE CHECKED BY CONTRACTOR / BUILDER. ALL DISCREPANCIES SHALL BE REPORTED BEFORE WORK COMMENCES.
- 5)- ALL DIMENSIONS ARE TO FACE OF FRAMING UNLESS OTHERWISE NOTED.
- 6)- ALL OPENING RSD IS TO BE PROVIDED BY SUPPLIER.
- 7)- UNLESS PRE-ARRANGED, THE DESIGNER HAS NOT BEEN ENGAGED FOR CONST SUPERVISION & ASSUMES NO RESPONSIBILITY FOR COORDINATING THE CONST OF THIS BLDG. THE SAFETY OF THE CONST & TECHNIQUES IMPLEMENTED ARE THE RESPONSIBILITY OF THE CONTRACTOR / BUILDER & SHALL COMPLY WITH THE LOCAL WORKPLACE HEALTH & SAFETY REGULATIONS.

APPROVALS

Please sign here to show approval to proceed / construct

Date
Please note that this sheet is not valid until signed and dated

REVISION STATUS

DESIGNER:



PROJECT: **The Ilara**
OWNER: **Therealhouseplans.com**

SITE:

TITLE: **MAIN FLOOR LAYOUT**

SCALE: AS SHOWN
DATE: JG, JS
PG: 4
TTL PGS: 4

INTENDED TO BE PLOTTED ON 24"x36" PAPER