


The Kiri

for

Therealhouseplans.com

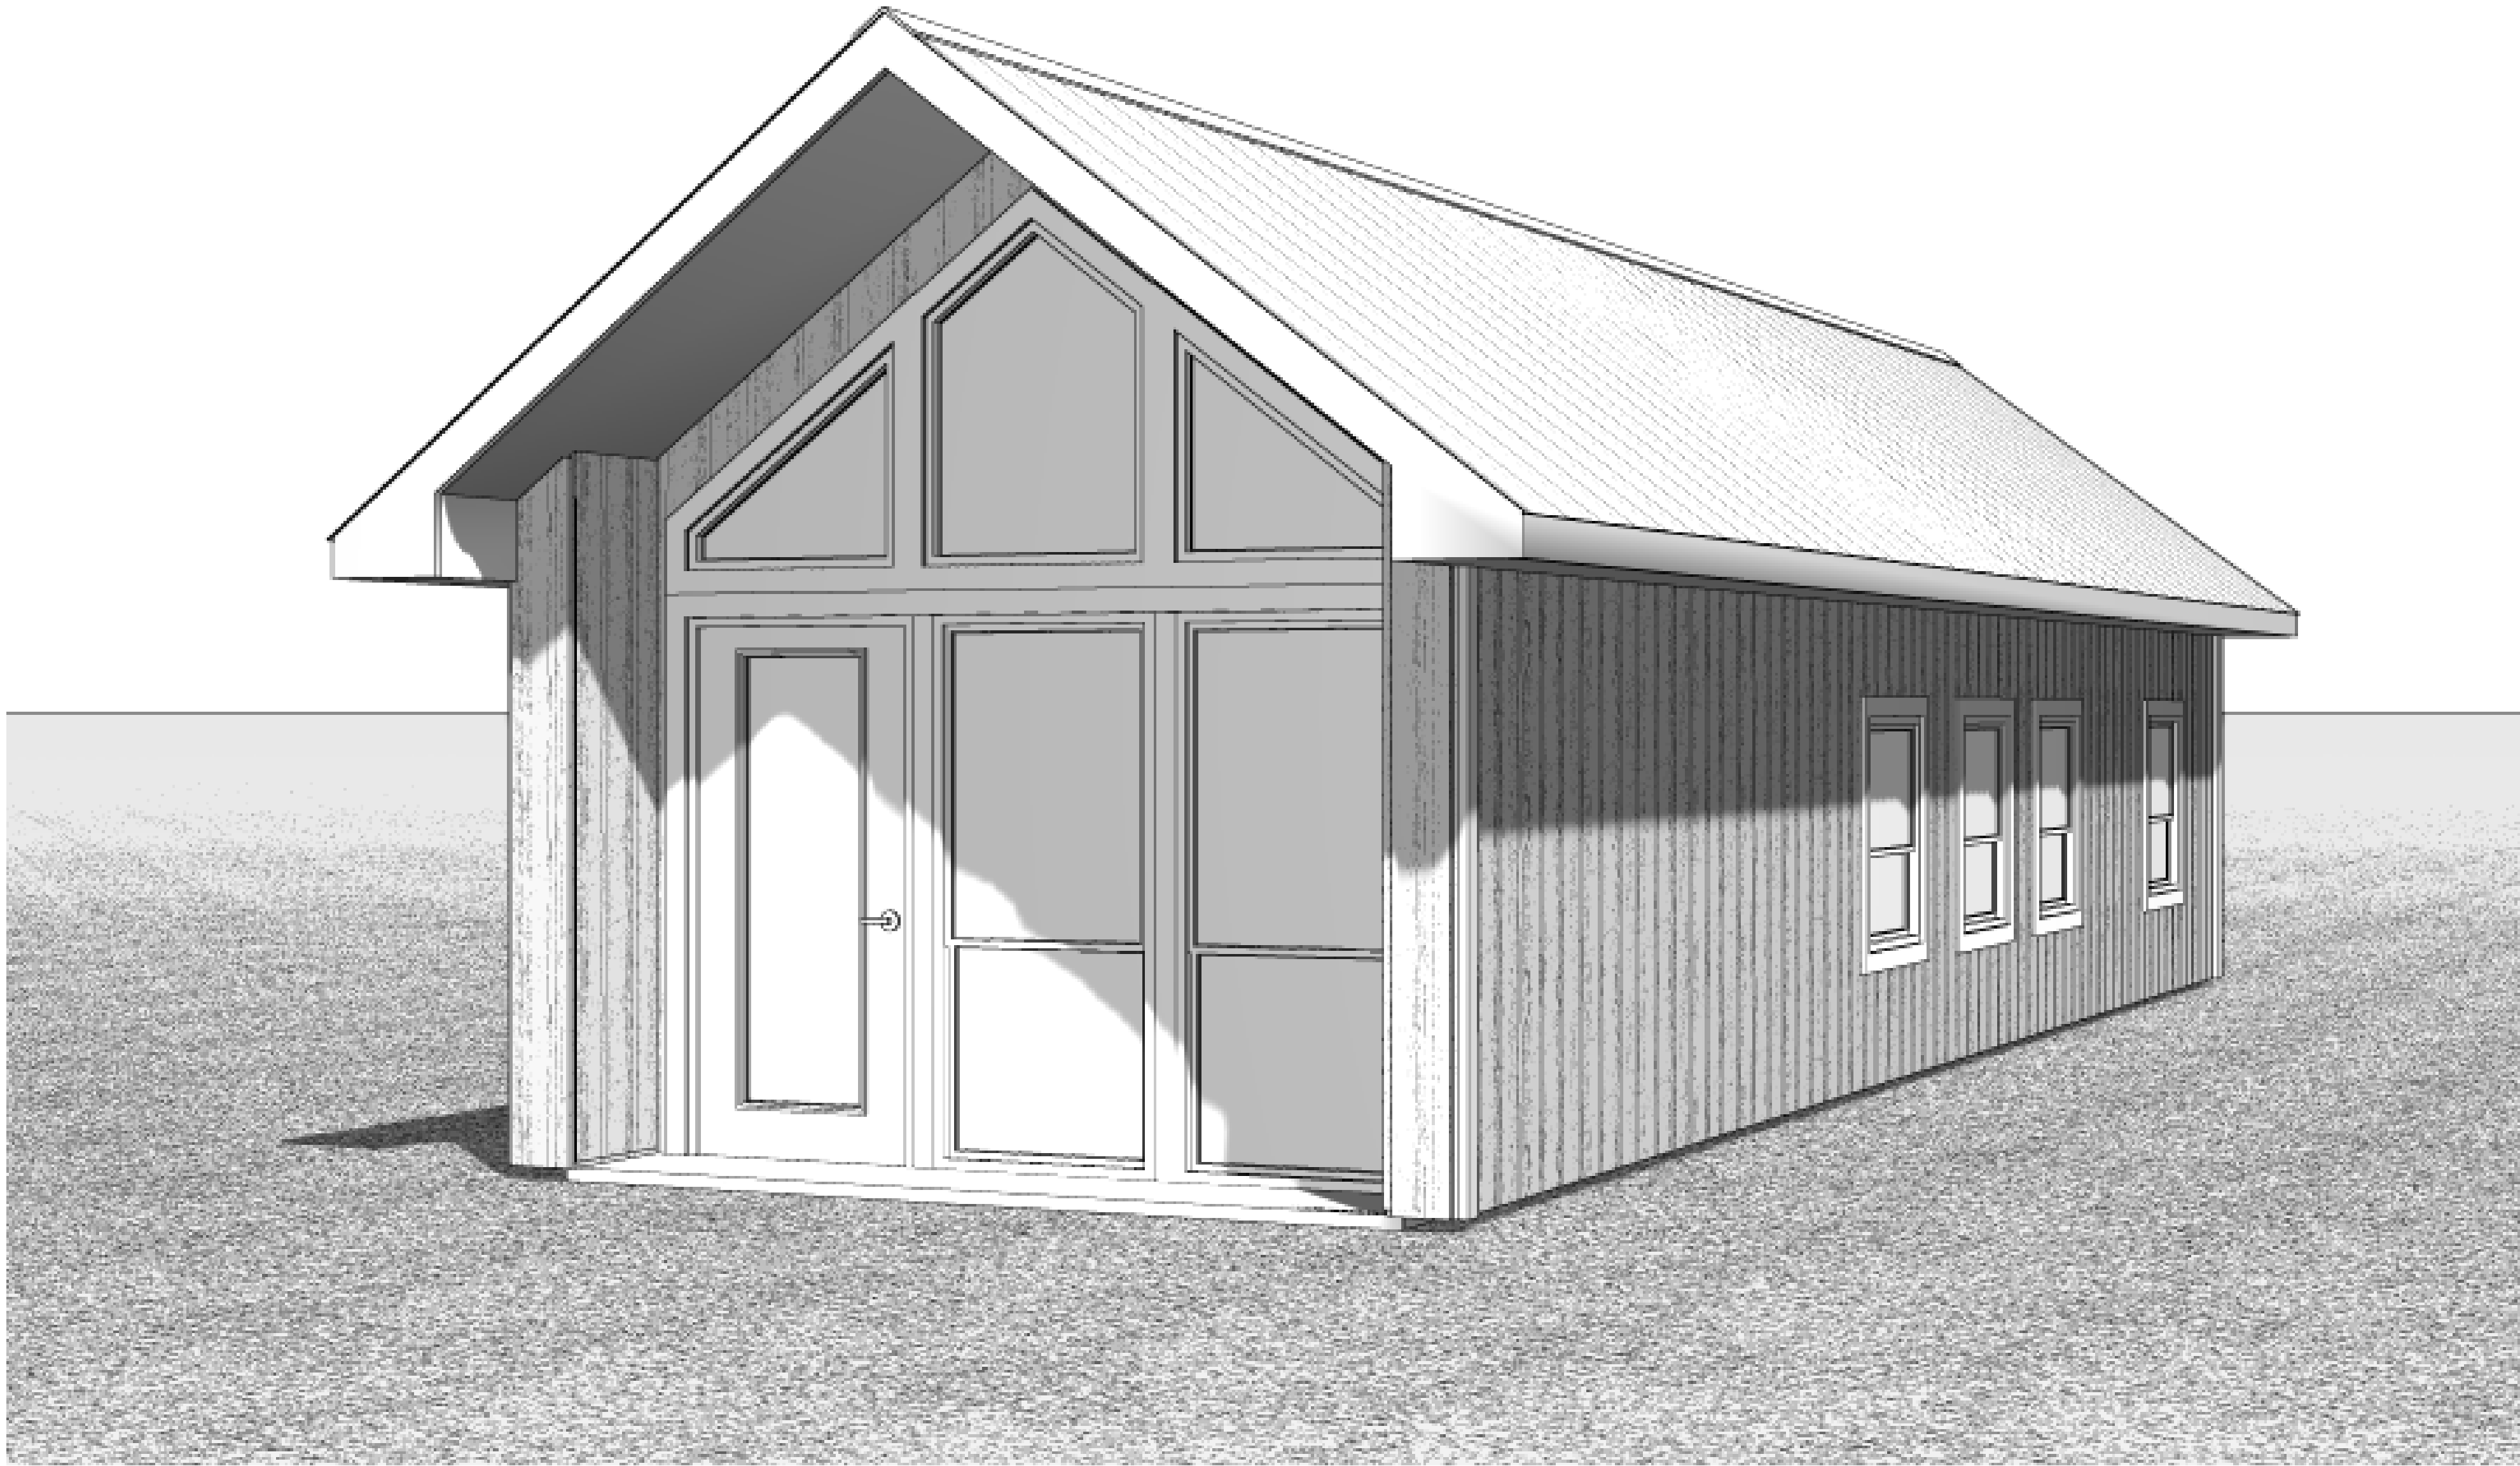

ISSUED FOR CONSTRUCTION

DRAWING SCHEDULE

COVER PAGE	1
ELEV - FRONT & LEFT	2
ELEV - REAR & RIGHT	3
1st FLOOR LAYOUT	4

SURVEYOR

ENGINEER

ENGINEER

ENGINEER

DESIGNER:

PROJECT: **The Kiri**
OWNER: **Therealhouseplans.com**
SITE:

TITLE: COVER PAGE		TTL PGS 4
SCALE: AS SHOWN	DATE:	
PROJECT #:	DRAWN BY: BZ	

INTENDED TO BE PLOTTED ON 24"x36" PAPER

ISSUED FOR CONSTRUCTION

THIS DWG IS PART OF A COMPLETE PACKAGE AND SHALL BE USED IN CONJUNCTION WITH THE WHOLE SET

- 1)- THE INFORMATION ON THIS SET OF CONST DOCS IS RELATIVE TO THIS DWG ONLY. THEY ARE INTENDED AS A CONSTRUCTION AID, NOT AS A SUBSTITUTE FOR GENERALLY ACCEPTED GOOD BLDG PRACTICES AND SHALL COMPLY WITH THE CURRENT "NBC BLDG CODE". THE CONTRACTOR / BUILDER IS RESPONSIBLE FOR PROVIDING & IMPLEMENTING GOOD CONSTRUCTION PROCEDURES SO AS TO ENSURE A PROFESSIONALLY FINISHED, STRUCTURALLY SOUND & WEATHERPROOF BUILDING.
- 2)- THE CONTRACTOR / BUILDER IS RESPONSIBLE FOR ENSURING THAT ALL WORK & CONST MEETS THE CURRENT FEDERAL, PROVINCIAL, COUNTY & MUNICIPAL CODES & REGULATIONS ETC. THESE CODES ARE A PART OF THE SPECS FOR THIS BLDG. REPORT ANY DISCREPANCIES TO TRULINE DESIGN INC. IMMEDIATELY.
- 3)- DIMENSIONS SHALL TAKE PRECEDENCE OVER SCALE.
- 4)- ALL DIMENSIONS SHALL BE SITE CHECKED BY CONTRACTOR / BUILDER. ALL DISCREPANCIES SHALL BE REPORTED BEFORE WORK COMMENCES.
- 5)- ALL DIMENSIONS ARE TO FACE OF FRAMING UNLESS OTHERWISE NOTED.
- 6)- ALL OPENING RSO IS TO BE PROVIDED BY SUPPLIER.
- 7)- UNLESS PRE-ARRANGED, THE DESIGNER HAS NOT BEEN ENGAGED FOR CONST SUPERVISION & ASSUMES NO RESPONSIBILITY FOR COORDINATING THE CONST OF THIS BLDG. THE SAFETY OF THE CONST & TECHNIQUES IMPLEMENTED ARE THE RESPONSIBILITY OF THE CONTRACTOR / BUILDER & SHALL COMPLY WITH THE LOCAL WORKPLACE HEALTH & SAFETY REGULATIONS.
- THIS DWG IS TO BE USED ONLY FOR THE BLDG SITE INDICATED

APPROVALS

Please sign here to show approval to proceed / construct.

Date

Please note that this sheet is not valid until signed and dated

F	RE-ISSUED FOR CONSTRUCTION	BZ	Sept 11, 2023
E	ISSUED FOR CONSTRUCTION	BZ	Aug 31, 2023
D	ISSUED FOR REVIEW	BZ	Aug 30, 2023
C	ISSUED FOR REVIEW	BZ	Aug 28, 2023
B	ISSUED FOR REVIEW	BZ	Aug 25, 2023
A	ISSUED FOR REVIEW	BZ	Aug 9, 2023

REVISION STATUS

ENGINEER

DESIGNER:



PROJECT: **The Kiri**


OWNER: **Therealhouseplans.com**

SITE:


ELEV - FRONT & LEFT

SCALE: AS SHOWN PROJECT #:	DATE: DRAWN BY: BZ	PG	TTL PGS 2 - 4
----------------------------------	--------------------------	----	-------------------------

INTENDED TO BE PLOTTED ON 24"x36" PAPER

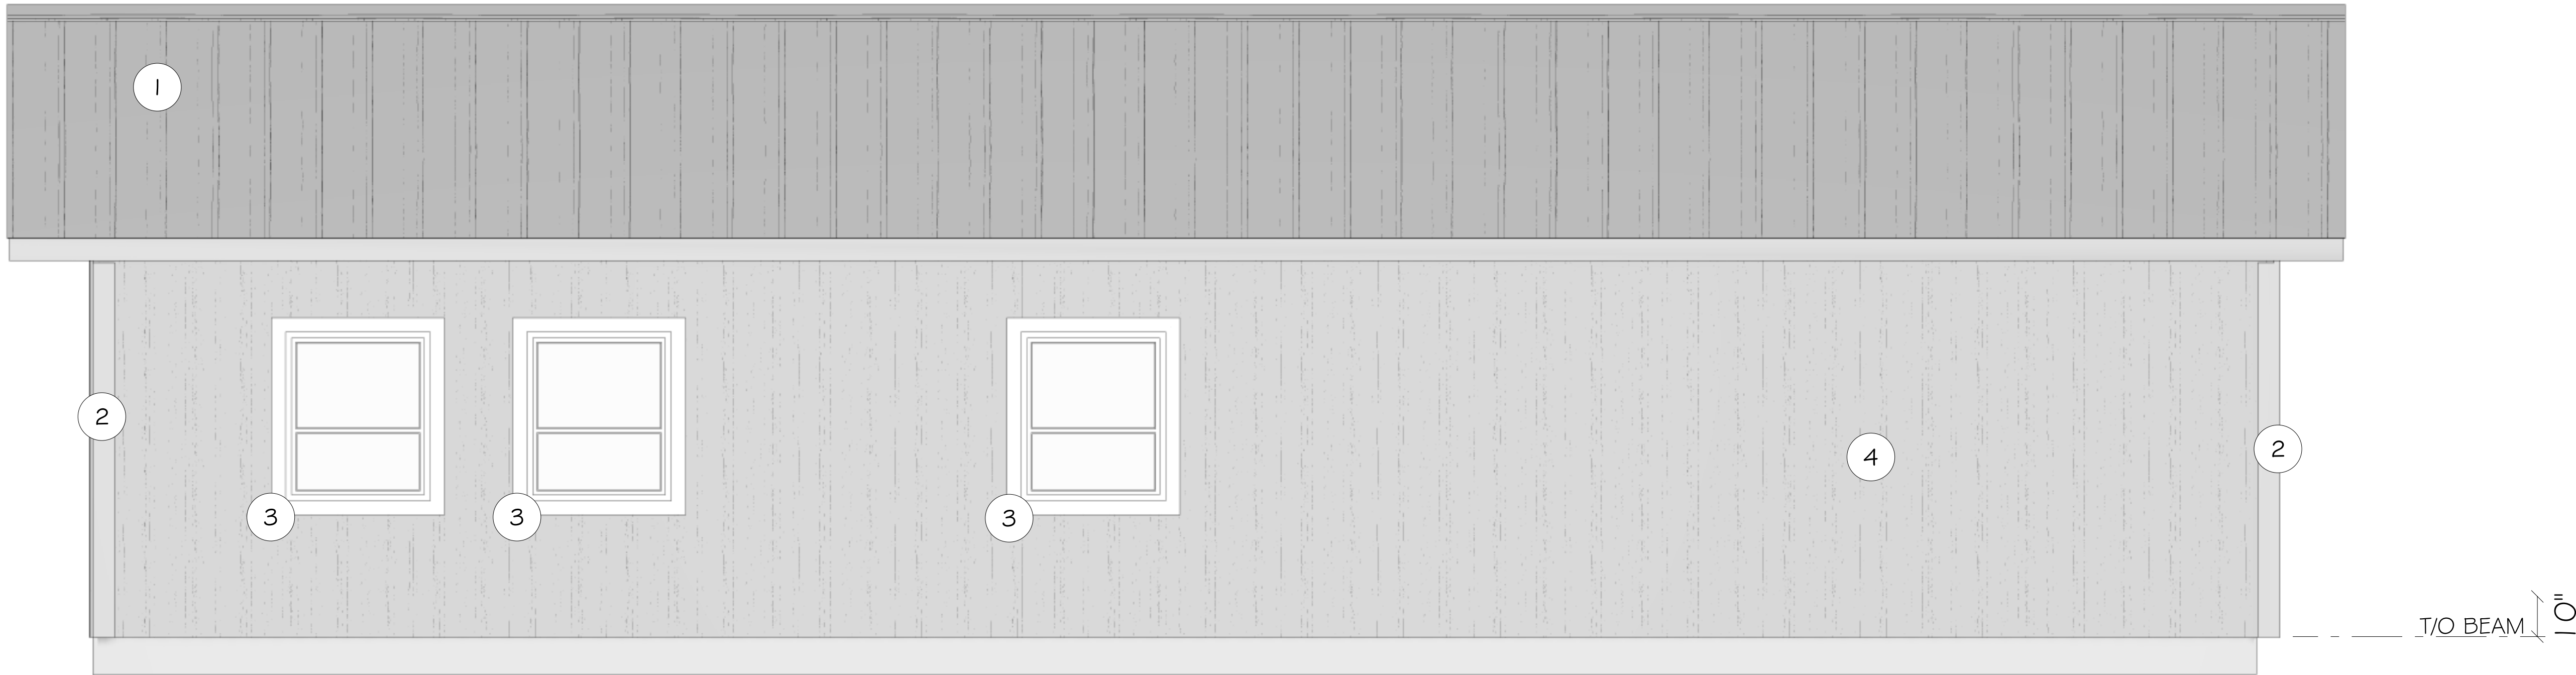

FRONT ELEVATION
SCALE: 1/2" = 1'-0"

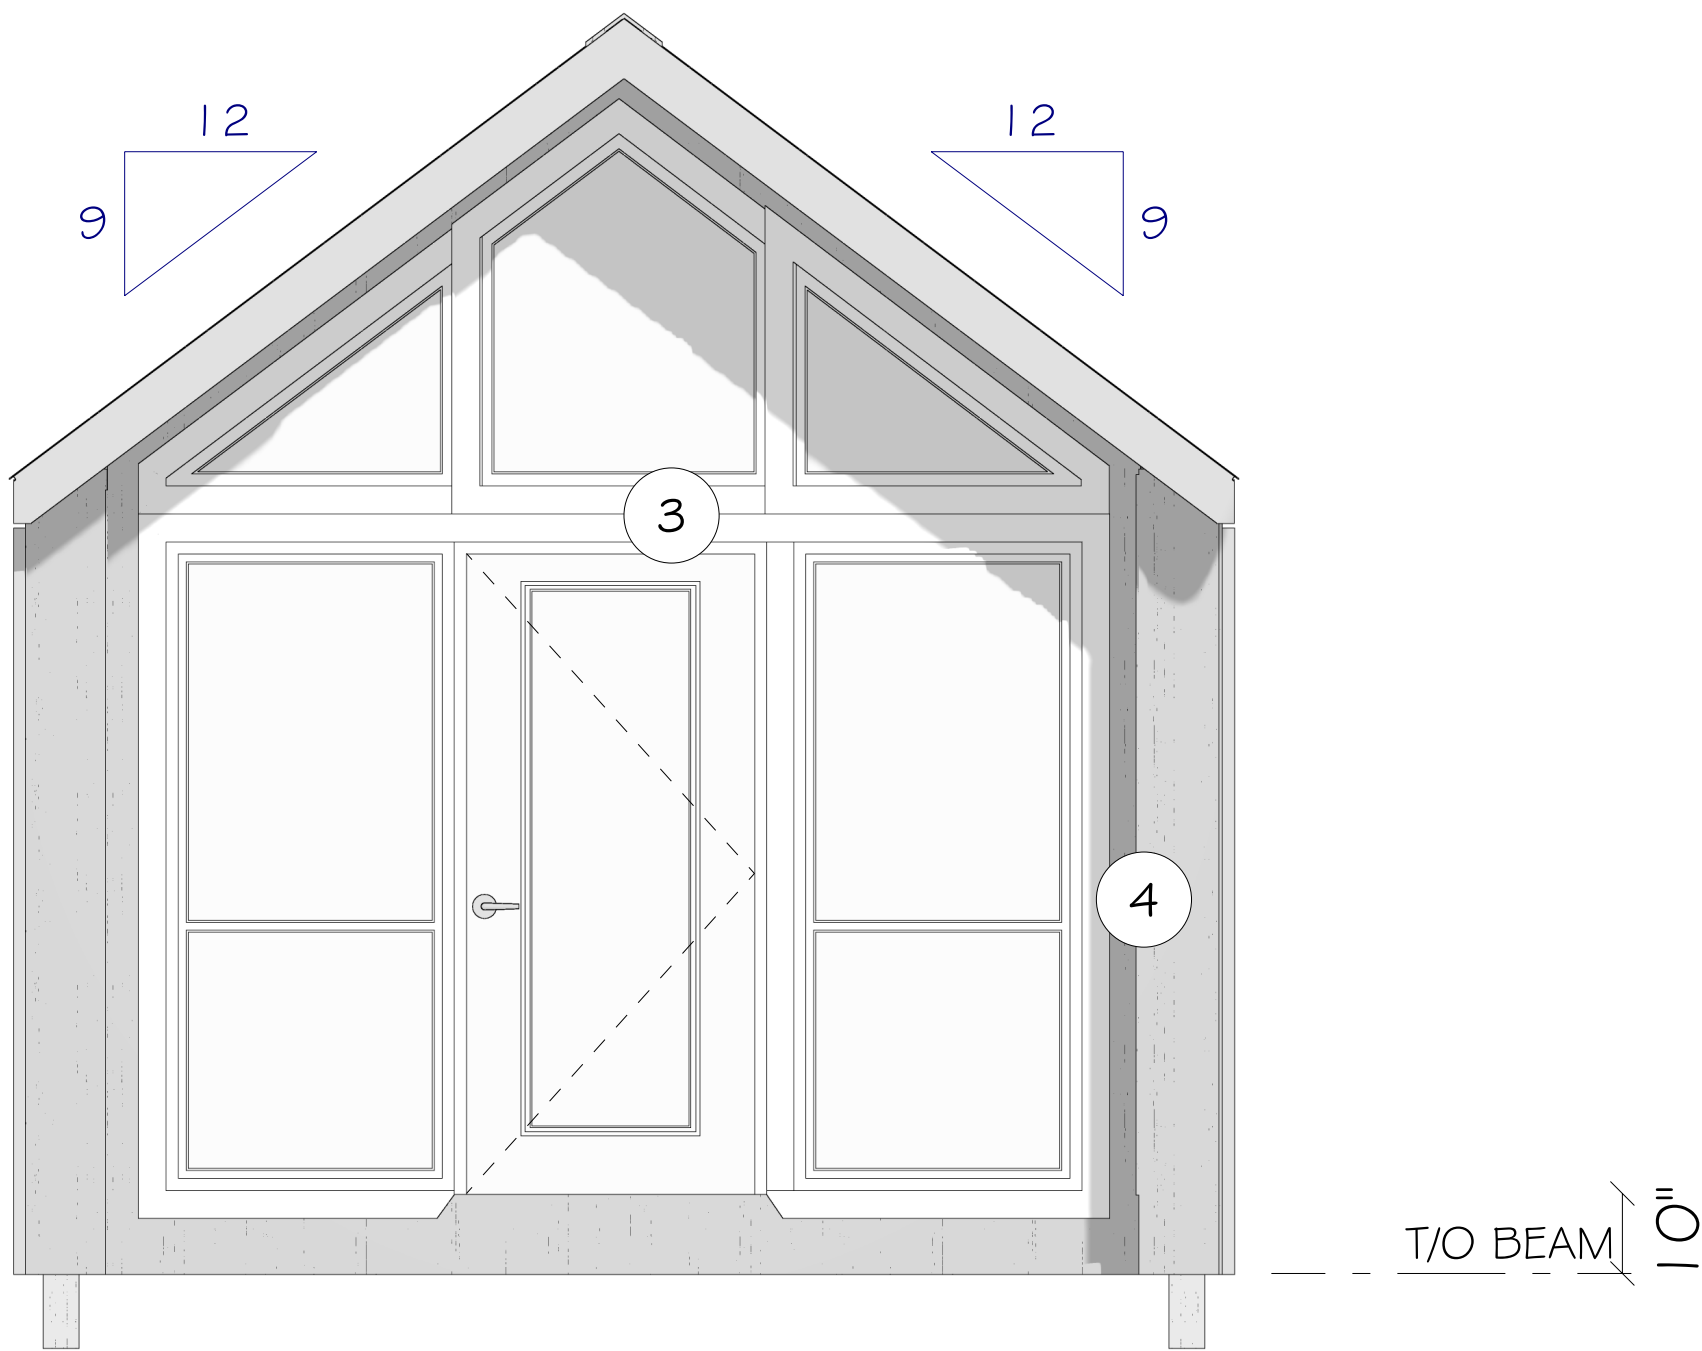

LEFT ELEVATION
SCALE: 1/2" = 1'-0"

ISSUED FOR CONSTRUCTION

THIS DWG IS PART OF A COMPLETE PACKAGE AND SHALL BE USED IN CONJUNCTION WITH THE WHOLE SET

- 1)- THE INFORMATION ON THIS SET OF CONST DOCS IS RELATIVE TO THIS DWG ONLY. THEY ARE INTENDED AS A CONSTRUCTION AID, NOT AS A SUBSTITUTE FOR GENERALLY ACCEPTED GOOD BLDG PRACTICES AND SHALL COMPLY WITH THE CURRENT "NBC BLDG CODE". THE CONTRACTOR / BUILDER IS RESPONSIBLE FOR PROVIDING & IMPLEMENTING GOOD CONSTRUCTION PROCEDURES SO AS TO ENSURE A PROFESSIONALLY FINISHED, STRUCTURALLY SOUND & WEATHERPROOF BUILDING.
- 2)- THE CONTRACTOR / BUILDER IS RESPONSIBLE FOR ENSURING THAT ALL WORK & CONST MEETS THE CURRENT FEDERAL, PROVINCIAL, COUNTY & MUNICIPAL CODES & REGULATIONS ETC. THESE CODES ARE A PART OF THE SPECS FOR THIS BLDG. REPORT ANY DISCREPANCIES TO TRULINE DESIGN INC. IMMEDIATELY.
- 3)- DIMENSIONS SHALL TAKE PRECEDENCE OVER SCALE.
- 4)- ALL DIMENSIONS SHALL BE SITE CHECKED BY CONTRACTOR / BUILDER. ALL DISCREPANCIES SHALL BE REPORTED BEFORE WORK COMMENCES.
- 5)- ALL DIMENSIONS ARE TO FACE OF FRAMING UNLESS OTHERWISE NOTED.
- 6)- ALL OPENING RSO IS TO BE PROVIDED BY SUPPLIER.
- 7)- UNLESS PRE-ARRANGED, THE DESIGNER HAS NOT BEEN ENGAGED FOR CONST SUPERVISION & ASSUMES NO RESPONSIBILITY FOR COORDINATING THE CONST OF THIS BLDG. THE SAFETY OF THE CONST & TECHNIQUES IMPLEMENTED ARE THE RESPONSIBILITY OF THE CONTRACTOR / BUILDER & SHALL COMPLY WITH THE LOCAL WORKPLACE HEALTH & SAFETY REGULATIONS.
- THIS DWG IS TO BE USED ONLY FOR THE BLDG SITE INDICATED

APPROVALS

Please sign here to show approval to proceed / construct.

Date

Please note that this sheet is not valid until signed and dated

REVISION STATUS

ENGINEER

DESIGNER:



PROJECT: **The Kiri**

OWNER: **Therealhouseplans.com**

SITE:

ELEV - REAR & RIGHT

SCALE:
AS SHOWN
PROJECT #:


DATE:
DRAWN BY:
BZ

PG


TTL PGS

3 - 4

INTENDED TO BE PLOTTED ON 24"x36" PAPER

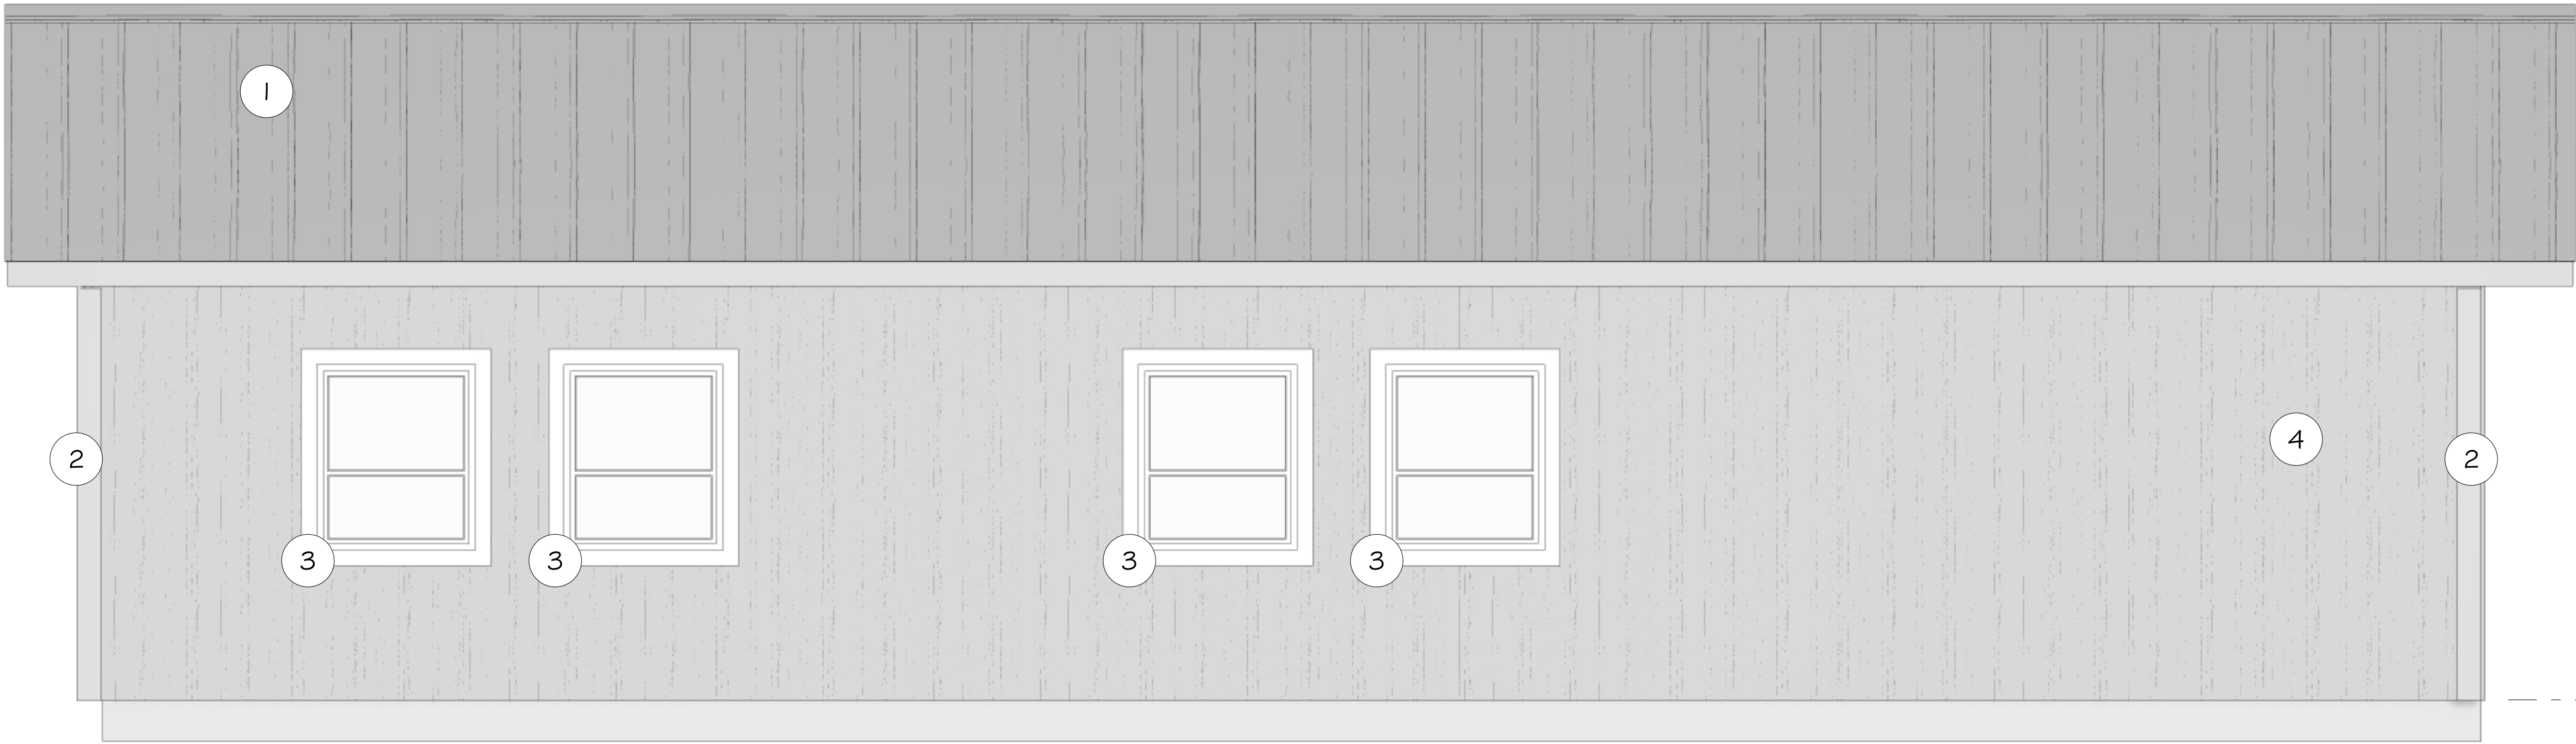

REAR ELEVATION
SCALE: 1/2" = 1'-0"

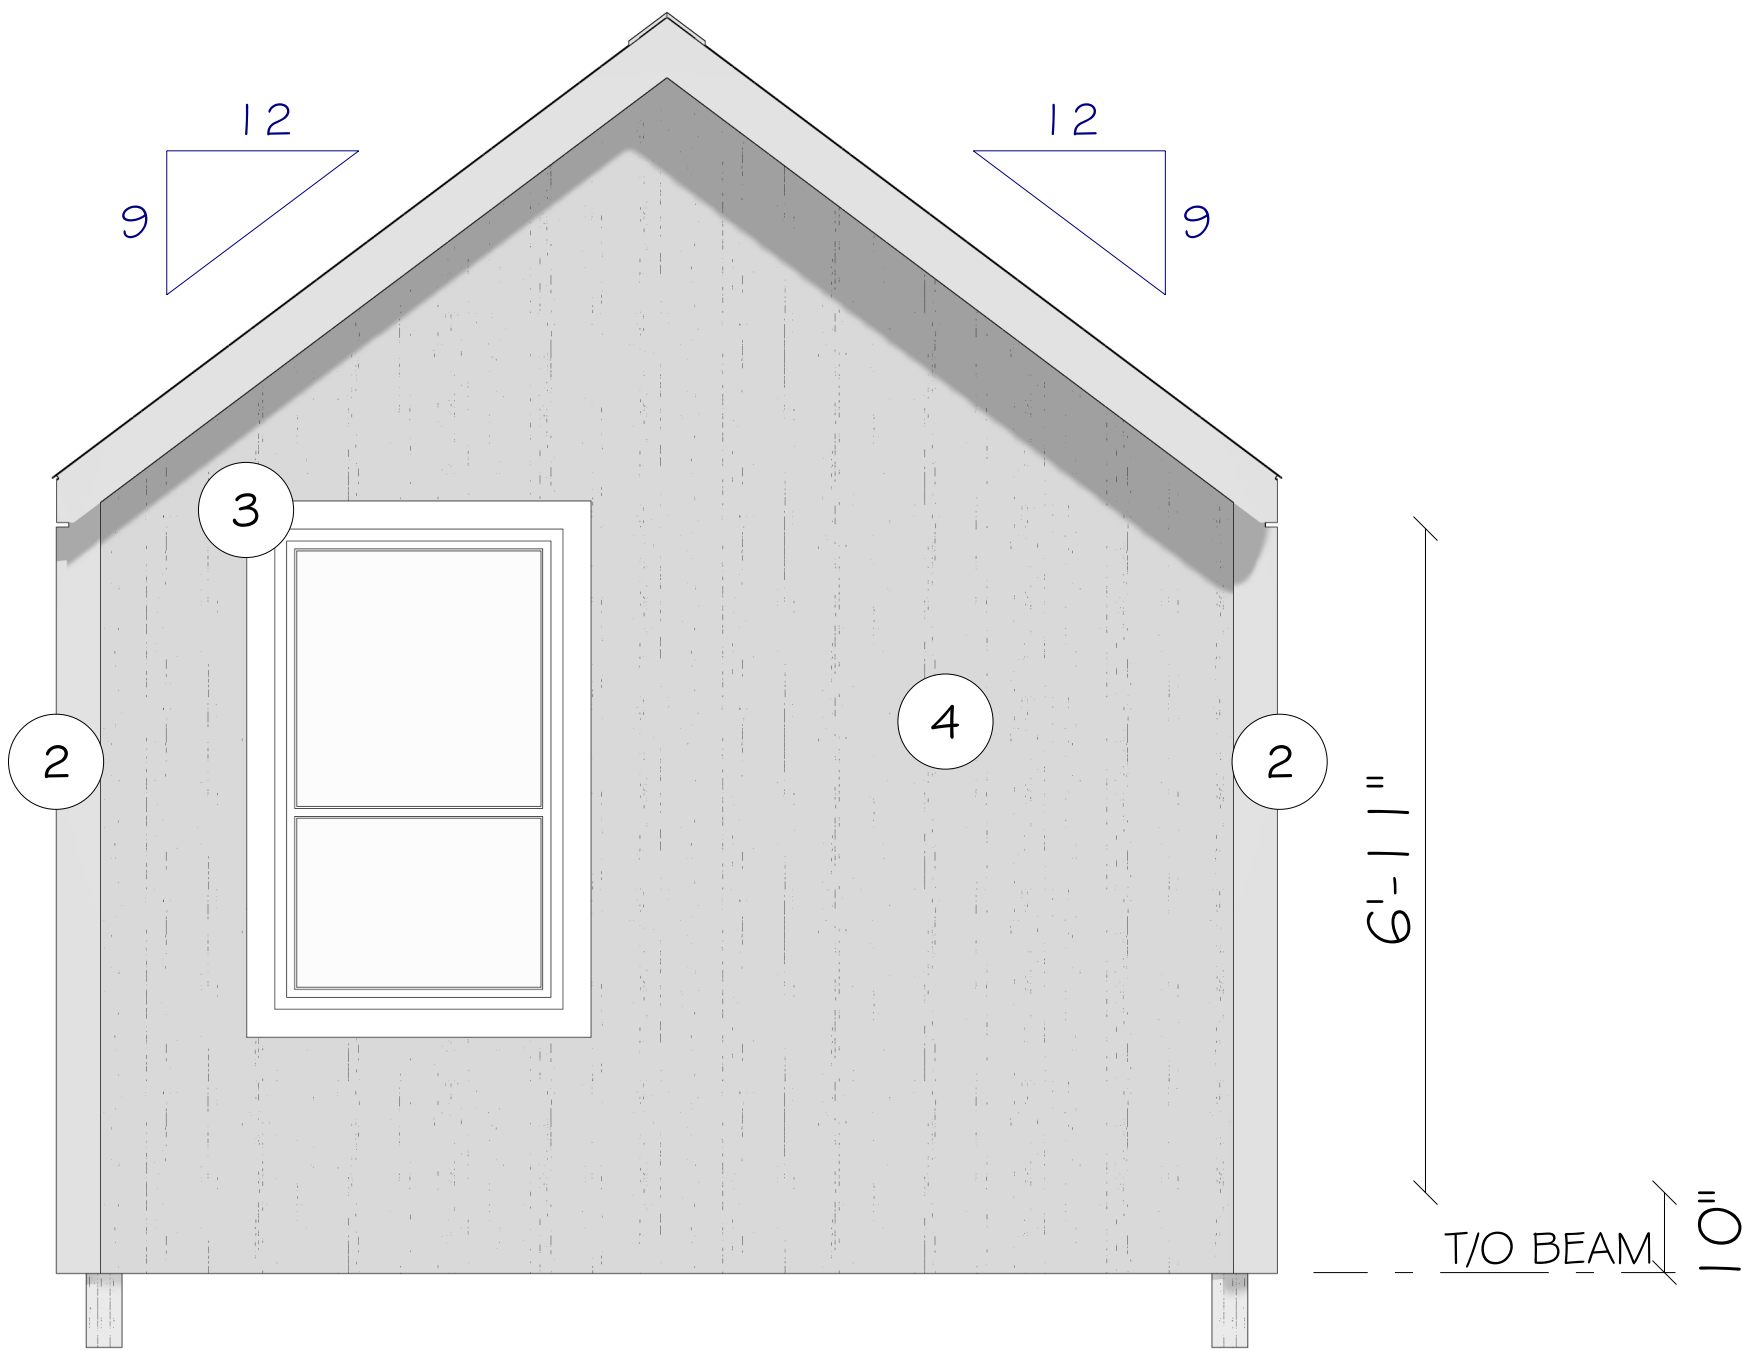

RIGHT ELEVATION
SCALE: 1/2" = 1'-0"

ISSUED FOR CONSTRUCTION

THIS DWG IS PART OF A COMPLETE PACKAGE AND SHALL BE USED IN CONJUNCTION WITH THE WHOLE SET

- 1)- THE INFORMATION ON THIS SET OF CONST DOCS IS RELATIVE TO THIS DWG ONLY. THEY ARE INTENDED AS A CONSTRUCTION AID, NOT AS A SUBSTITUTE FOR GENERALLY ACCEPTED GOOD BLDG PRACTICES AND SHALL COMPLY WITH THE CURRENT "NBC BLDG CODE". THE CONTRACTOR / BUILDER IS RESPONSIBLE FOR PROVIDING & IMPLEMENTING GOOD CONSTRUCTION PROCEDURES SO AS TO ENSURE A PROFESSIONALLY FINISHED, STRUCTURALLY SOUND & WEATHERPROOF BUILDING.
- 2)- THE CONTRACTOR / BUILDER IS RESPONSIBLE FOR ENSURING THAT ALL WORK & CONST MEETS THE CURRENT FEDERAL, PROVINCIAL, COUNTY & MUNICIPAL CODES & REGULATIONS ETC. THESE CODES ARE A PART OF THE SPECS FOR THIS BLDG. REPORT ANY DISCREPANCIES TO TRULINE DESIGN INC. IMMEDIATELY.
- 3)- DIMENSIONS SHALL TAKE PRECEDENCE OVER SCALE.
- 4)- ALL DIMENSIONS SHALL BE SITE CHECKED BY CONTRACTOR / BUILDER. ALL DISCREPANCIES SHALL BE REPORTED BEFORE WORK COMMENCES.
- 5)- ALL DIMENSIONS ARE TO FACE OF FRAMING UNLESS OTHERWISE NOTED.
- 6)- ALL OPENING RSO IS TO BE PROVIDED BY SUPPLIER.
- 7)- UNLESS PRE-ARRANGED, THE DESIGNER HAS NOT BEEN ENGAGED FOR CONST SUPERVISION & ASSUMES NO RESPONSIBILITY FOR COORDINATING THE CONST OF THIS BLDG. THE SAFETY OF THE CONST & TECHNIQUES IMPLEMENTED ARE THE RESPONSIBILITY OF THE CONTRACTOR / BUILDER & SHALL COMPLY WITH THE LOCAL WORKPLACE HEALTH & SAFETY REGULATIONS.
- THIS DWG IS TO BE USED ONLY FOR THE BLDG SITE INDICATED

APPROVALS

Please sign here to show approval to proceed / construct.

Date

Please note that this sheet is not valid until signed and dated

F	RE-ISSUED FOR CONSTRUCTION	BZ	Sept 11, 2023
E	ISSUED FOR CONSTRUCTION	BZ	Aug 31, 2023
D	ISSUED FOR REVIEW	BZ	Aug 30, 2023
C	ISSUED FOR REVIEW	BZ	Aug 28, 2023
B	ISSUED FOR REVIEW	BZ	Aug 25, 2023
A	ISSUED FOR REVIEW	BZ	Aug 9, 2023

REVISION STATUS

ENGINEER

DESIGNER:

THE REAL HOUSEPLANS

PROJECT: **The Kiri**


OWNER: **Therealhouseplans.com**

SITE:

TITLE: **1st FLOOR LAYOUT**

SCALE: AS SHOWN	DATE:	PG	TTL PGS
PROJECT #:	DRAWN BY: BZ		4 - 4

INTENDED TO BE PLOTTED ON 24"x36" PAPER

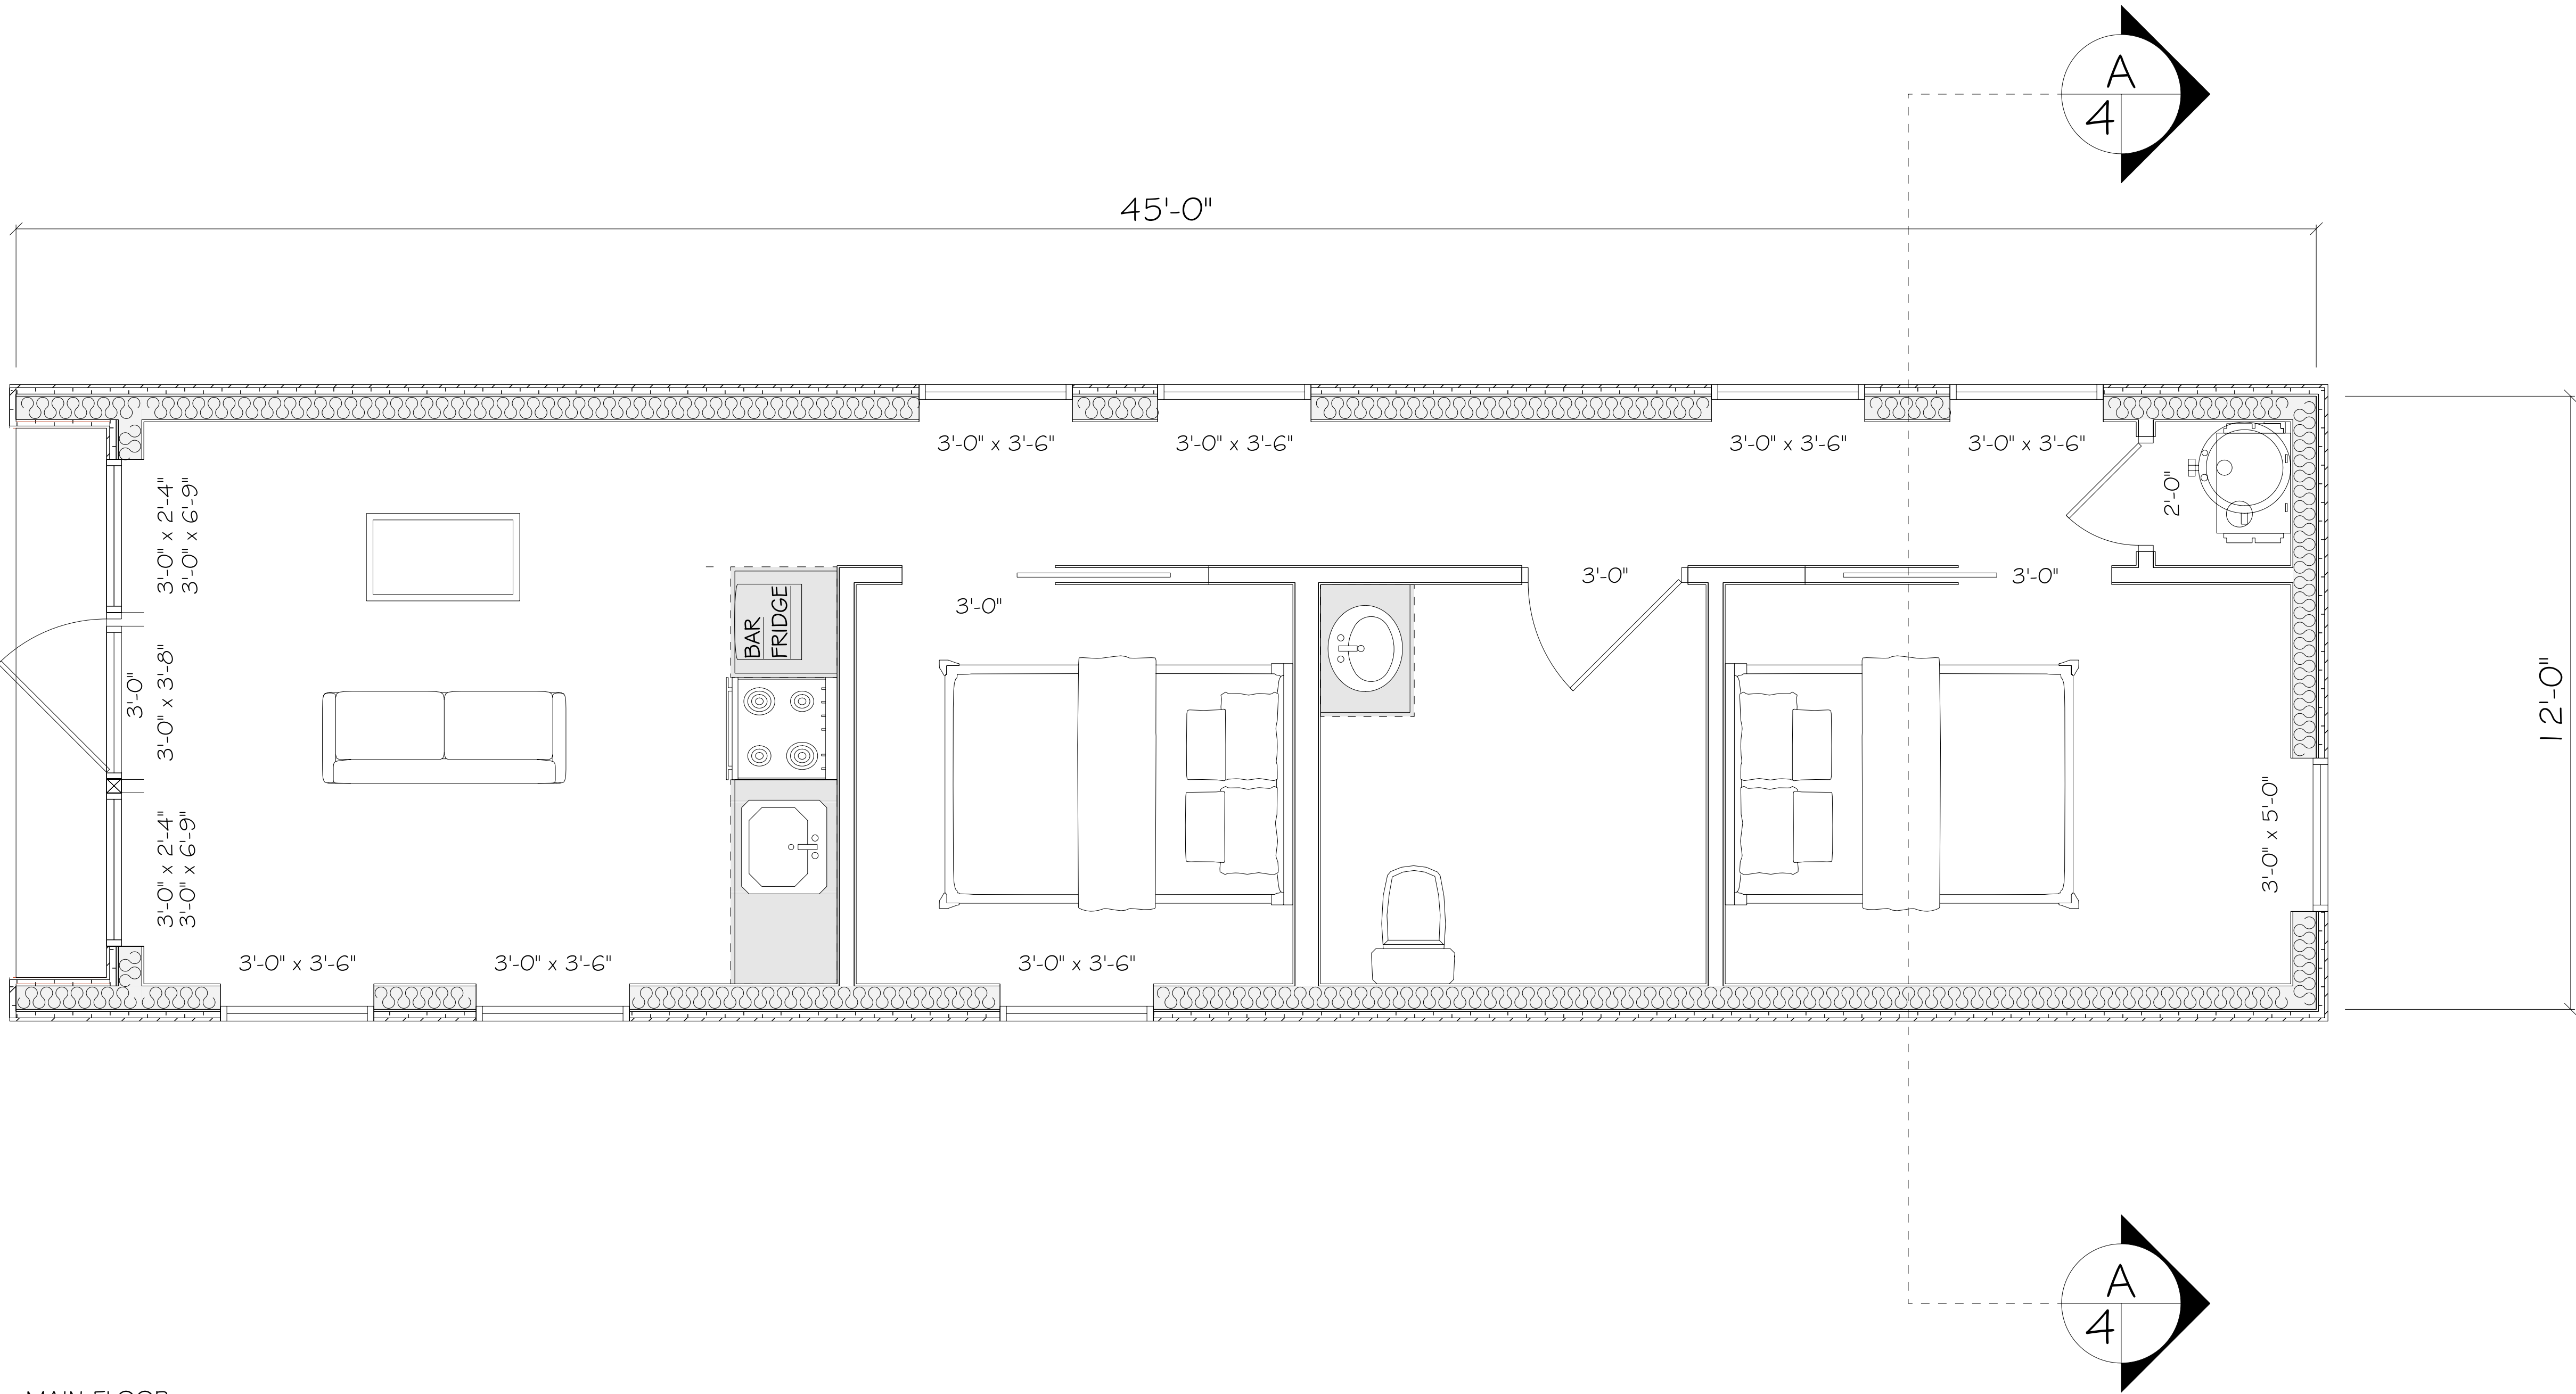

MAIN FLOOR
SCALE: 1/2" = 1'-0"