


The Tangerine

for

Therealhouseplans.com

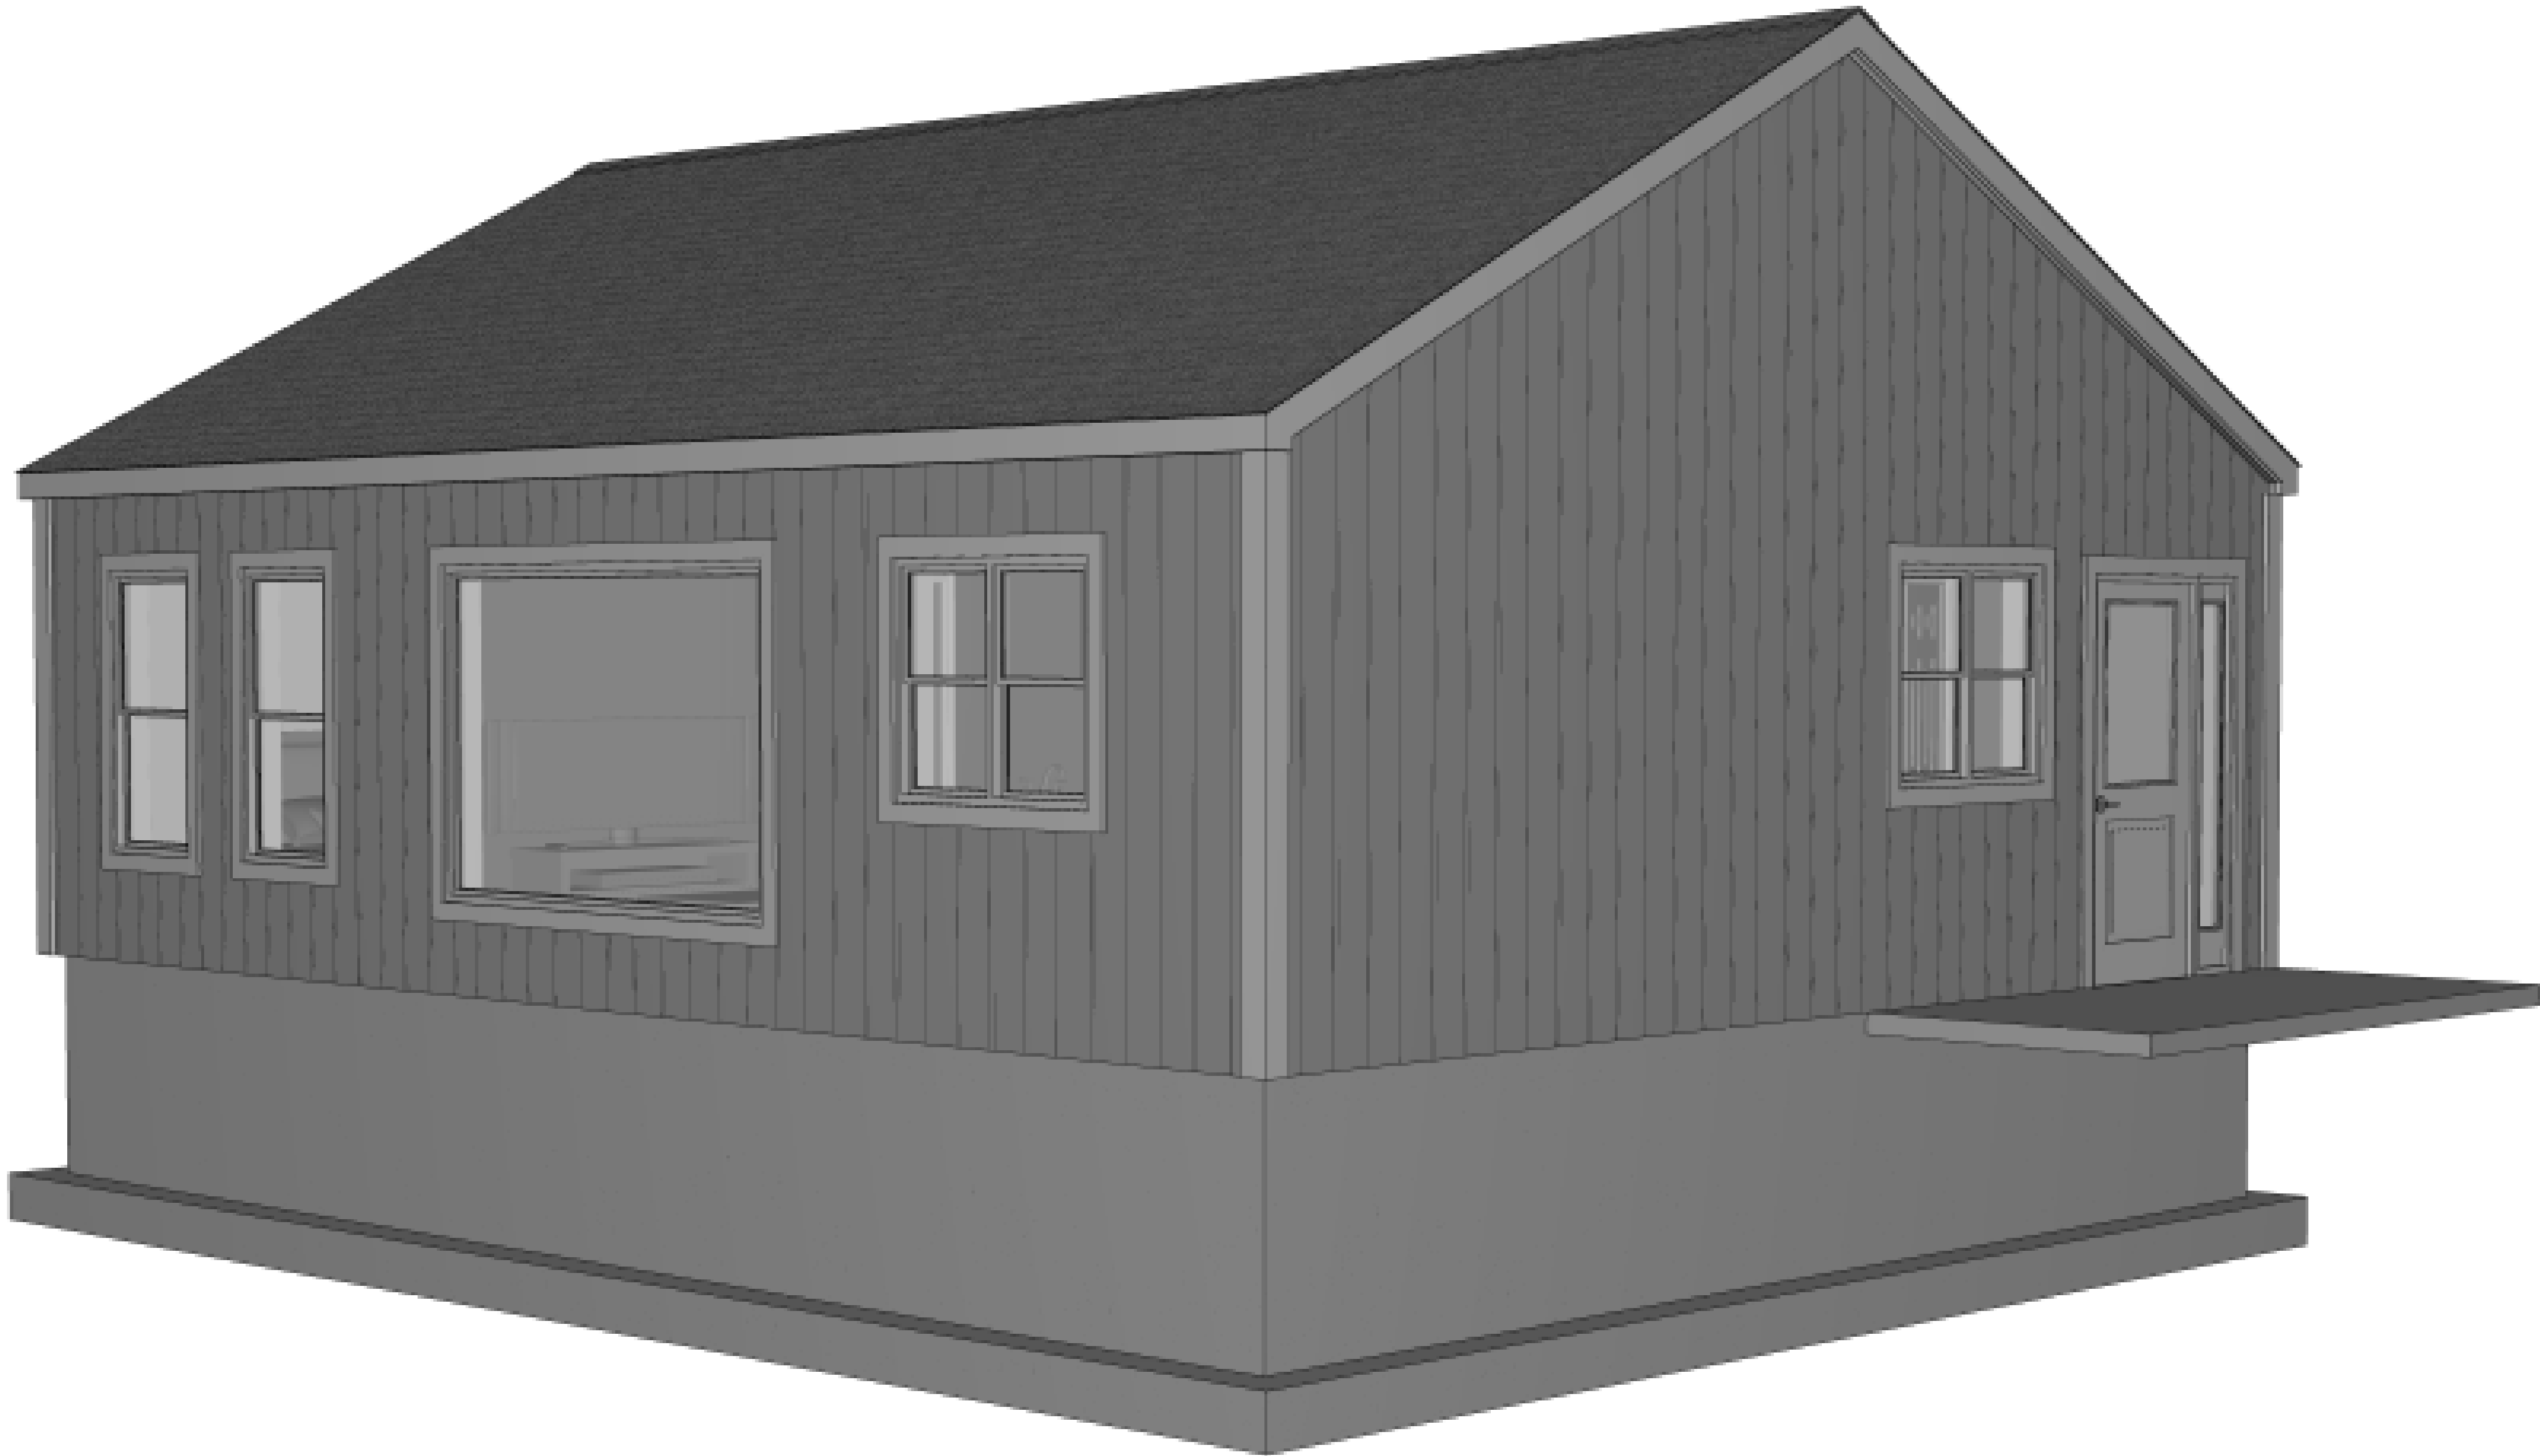

ISSUED FOR CONSTRUCTION

DRAWING SCHEDULE

COVER PAGE	1
ELEV - FRONT & LEFT	2
ELEV - REAR & RIGHT	3
1st FLOOR LAYOUT	4

SURVEYOR

ENGINEER

ENGINEER

ENGINEER

DESIGNER:



PROJECT: The Tangerine
OWNER: Therealhouseplans.com

SITE:

TITLE: COVER PAGE

SCALE:
AS SHOWN
PROJECT #:

DATE:
DRAWN BY:
BZ

TTL PGS

4

INTENDED TO BE PLOTTED ON 24"x36" PAPER

ISSUED FOR CONSTRUCTION

THIS DWG IS PART OF A COMPLETE PACKAGE AND SHALL BE USED IN CONJUNCTION WITH THE WHOLE SET

- 1)- THE INFORMATION ON THIS SET OF CONST DOCS IS RELATIVE TO THIS DWG ONLY. THEY ARE INTENDED AS A CONSTRUCTION AID, NOT AS A SUBSTITUTE FOR GENERALLY ACCEPTED GOOD BLDG PRACTICES AND SHALL COMPLY WITH THE CURRENT "NBC BLDG CODE". THE CONTRACTOR / BUILDER IS RESPONSIBLE FOR PROVIDING & IMPLEMENTING GOOD CONSTRUCTION PROCEDURES SO AS TO ENSURE A PROFESSIONALLY FINISHED, STRUCTURALLY SOUND & WEATHERPROOF BUILDING.
- 2)- THE CONTRACTOR / BUILDER IS RESPONSIBLE FOR ENSURING THAT ALL WORK & CONST MEETS THE CURRENT FEDERAL, PROVINCIAL, COUNTY & MUNICIPAL CODES & REGULATIONS ETC. THESE CODES ARE A PART OF THE SPECS FOR THIS BLDG. REPORT ANY DISCREPANCIES TO TRULINE DESIGN INC. IMMEDIATELY.
- 3)- DIMENSIONS SHALL TAKE PRECEDENCE OVER SCALE.
- 4)- ALL DIMENSIONS SHALL BE SITE CHECKED BY CONTRACTOR / BUILDER. ALL DISCREPANCIES SHALL BE REPORTED BEFORE WORK COMMENCES.
- 5)- ALL DIMENSIONS ARE TO FACE OF FRAMING UNLESS OTHERWISE NOTED.
- 6)- ALL OPENING RSO IS TO BE PROVIDED BY SUPPLIER.
- 7)- UNLESS PRE-ARRANGED, THE DESIGNER HAS NOT BEEN ENGAGED FOR CONST SUPERVISION & ASSUMES NO RESPONSIBILITY FOR COORDINATING THE CONST OF THIS BLDG. THE SAFETY OF THE CONST & TECHNIQUES IMPLEMENTED ARE THE RESPONSIBILITY OF THE CONTRACTOR / BUILDER & SHALL COMPLY WITH THE LOCAL WORKPLACE HEALTH & SAFETY REGULATIONS.

THIS DWG IS TO BE USED ONLY FOR THE BLDG SITE INDICATED

APPROVALS

Please sign here to show approval to proceed / construct.

Date

Please note that this sheet is not valid until signed and dated

REVISION STATUS

ENGINEER

DESIGNER:




PROJECT: **The Tangerine**
OWNER: **Therealhouseplans.com**

SITE:


ELEV - FRONT & LEFT

SCALE: AS SHOWN	DATE:	PG	TTL PGS 2 - 4
PROJECT #:	DRAWN BY: BZ		

INTENDED TO BE PLOTTED ON 24"x36" PAPER

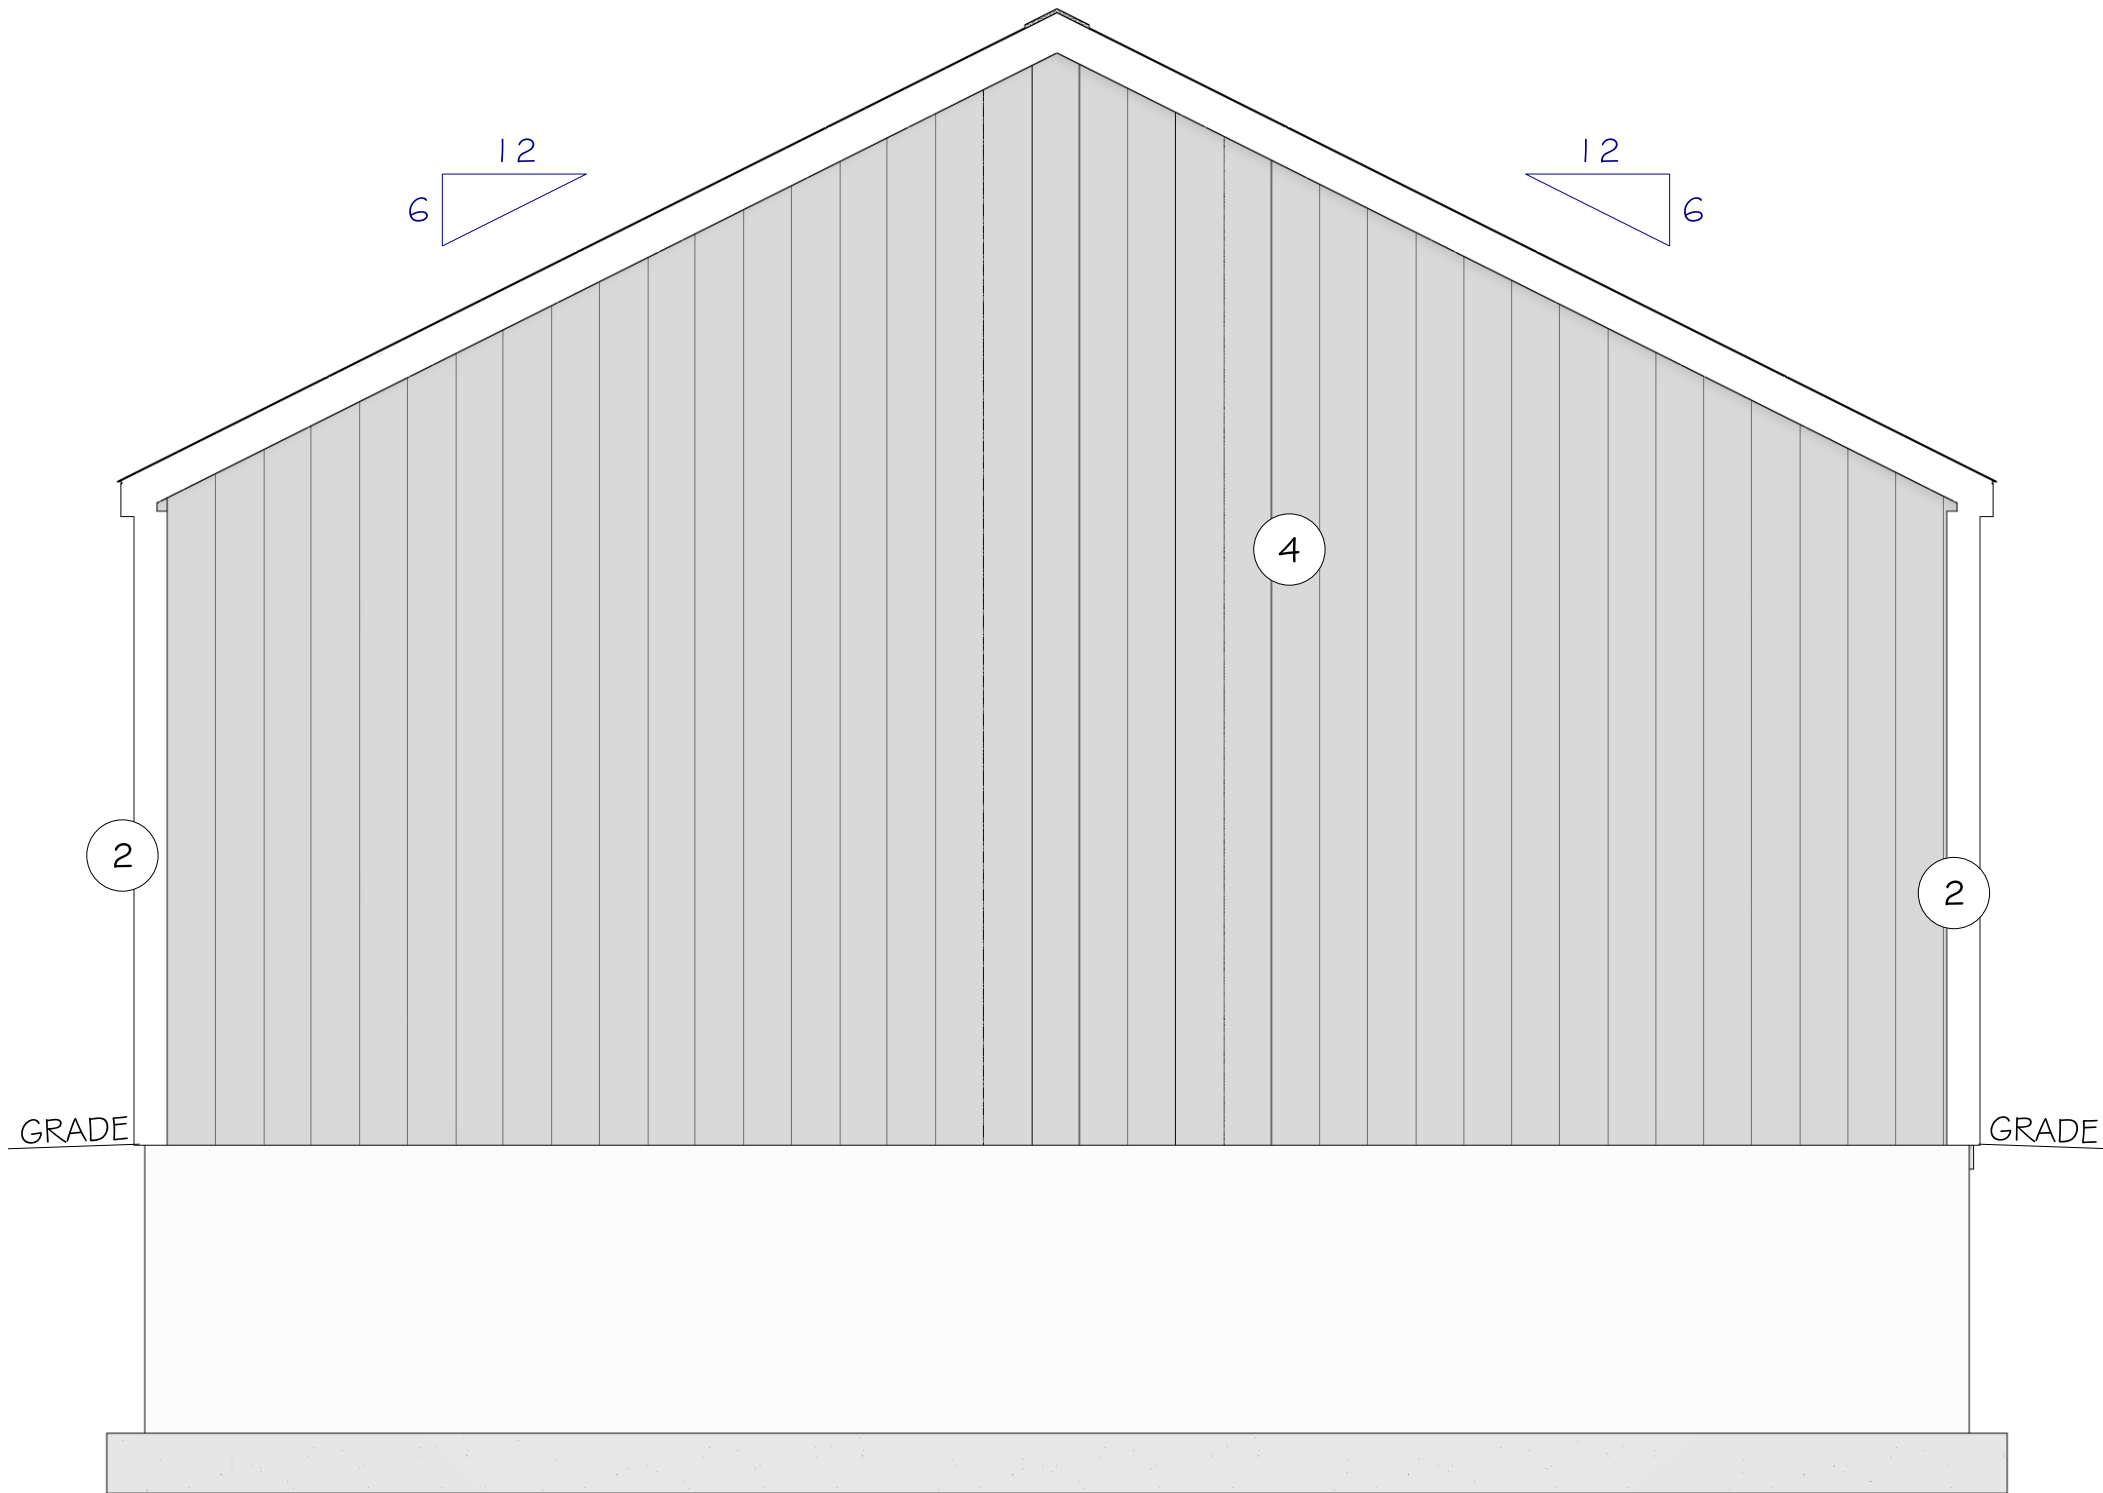

FRONT ELEVATION
SCALE: 3/8" = 1'-0"

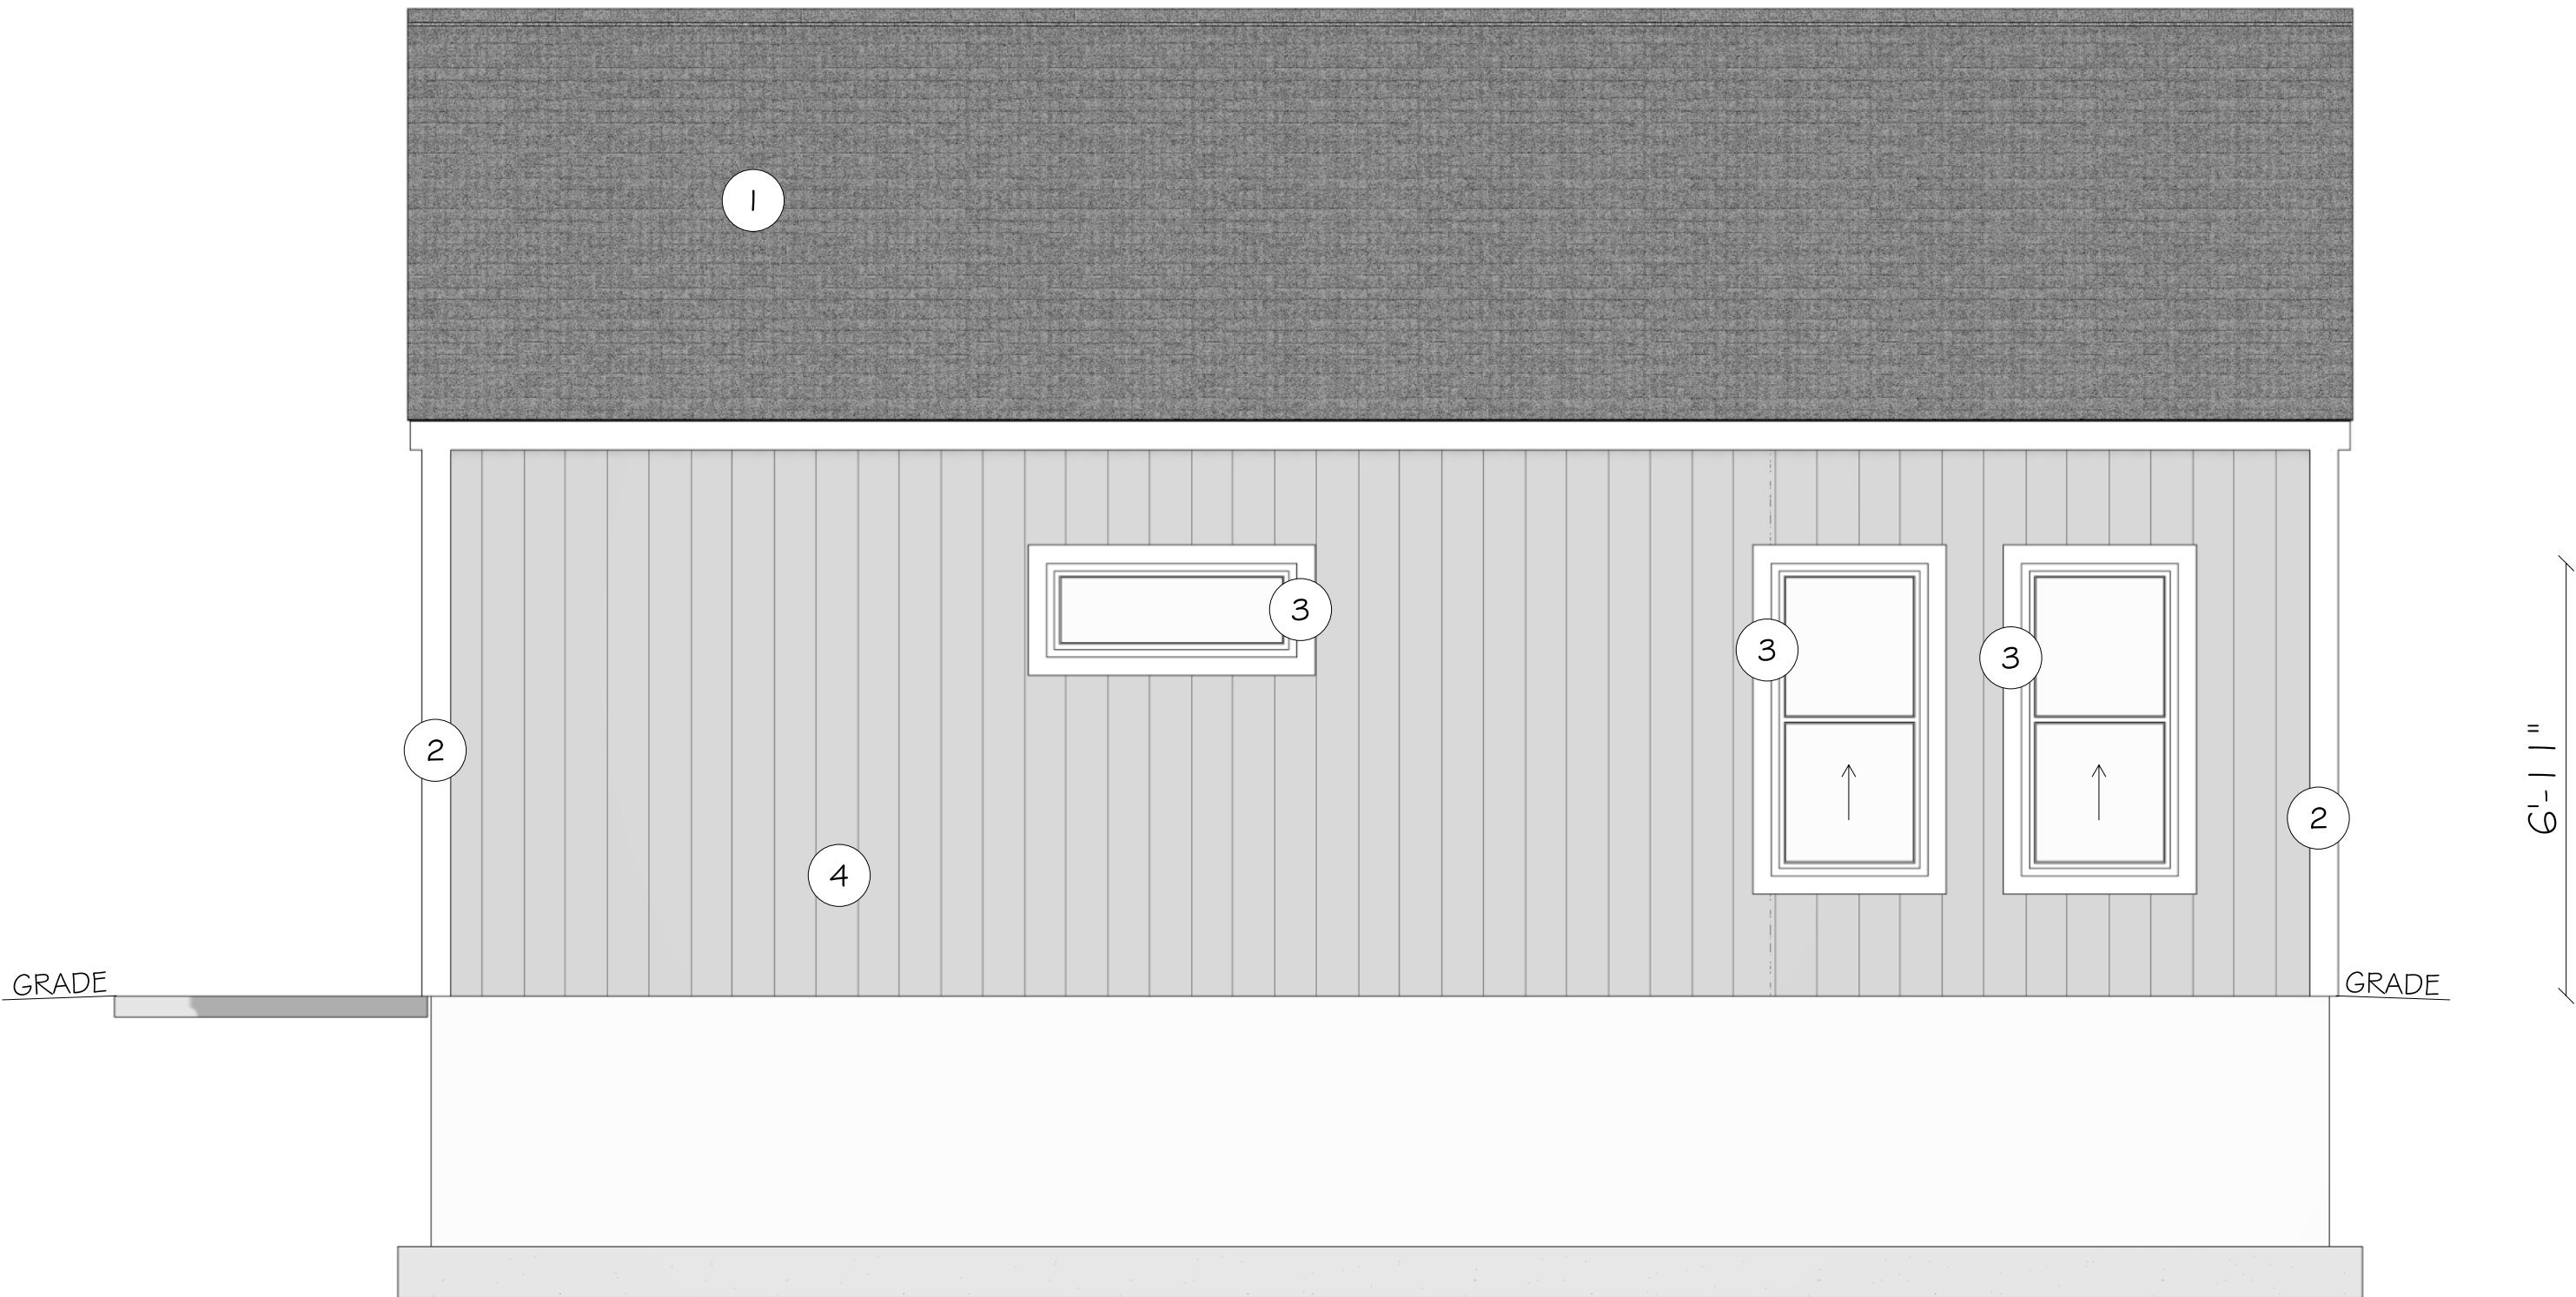

LEFT ELEVATION
SCALE: 3/8" = 1'-0"

ISSUED FOR CONSTRUCTION

THIS DWG IS PART OF A COMPLETE PACKAGE AND SHALL BE USED IN CONJUNCTION WITH THE WHOLE SET

- 1)- THE INFORMATION ON THIS SET OF CONST DOCS IS RELATIVE TO THIS DWG ONLY. THEY ARE INTENDED AS A CONSTRUCTION AID, NOT AS A SUBSTITUTE FOR GENERALLY ACCEPTED GOOD BLDG PRACTICES AND SHALL COMPLY WITH THE CURRENT "NBC BLDG CODE". THE CONTRACTOR / BUILDER IS RESPONSIBLE FOR PROVIDING & IMPLEMENTING GOOD CONSTRUCTION PROCEDURES SO AS TO ENSURE A PROFESSIONALLY FINISHED, STRUCTURALLY SOUND & WEATHERPROOF BUILDING.
- 2)- THE CONTRACTOR / BUILDER IS RESPONSIBLE FOR ENSURING THAT ALL WORK & CONST MEETS THE CURRENT FEDERAL, PROVINCIAL, COUNTY & MUNICIPAL CODES & REGULATIONS ETC. THESE CODES ARE A PART OF THE SPEC'S FOR THIS BLDG. REPORT ANY DISCREPANCIES TO TRULINE DESIGN INC. IMMEDIATELY.
- 3)- DIMENSIONS SHALL TAKE PRECEDENCE OVER SCALE.
- 4)- ALL DIMENSIONS SHALL BE SITE CHECKED BY CONTRACTOR / BUILDER. ALL DISCREPANCIES SHALL BE REPORTED BEFORE WORK COMMENCES.
- 5)- ALL DIMENSIONS ARE TO FACE OF FRAMING UNLESS OTHERWISE NOTED.
- 6)- ALL OPENING RSO IS TO BE PROVIDED BY SUPPLIER.
- 7)- UNLESS PRE-ARRANGED, THE DESIGNER HAS NOT BEEN ENGAGED FOR CONST SUPERVISION & ASSUMES NO RESPONSIBILITY FOR COORDINATING THE CONST OF THIS BLDG. THE SAFETY OF THE CONST & TECHNIQUES IMPLEMENTED ARE THE RESPONSIBILITY OF THE CONTRACTOR / BUILDER & SHALL COMPLY WITH THE LOCAL WORKPLACE HEALTH & SAFETY REGULATIONS.

THIS DWG IS TO BE USED ONLY FOR THE BLDG SITE INDICATED

APPROVALS

Please sign here to show approval to proceed / construct.

Date

Please note that this sheet is not valid until signed and dated

REVISION STATUS

ENGINEER

DESIGNER:



PROJECT: The Tangerine

OWNER: Therealhouseplans.com

SITE:

ELEV - REAR & RIGHT

SCALE:
AS SHOWN
PROJECT #:


DATE:
DRAWN BY:
BZ

PG


TTL PGS

3 - 4

INTENDED TO BE PLOTTED ON 24"x36" PAPER

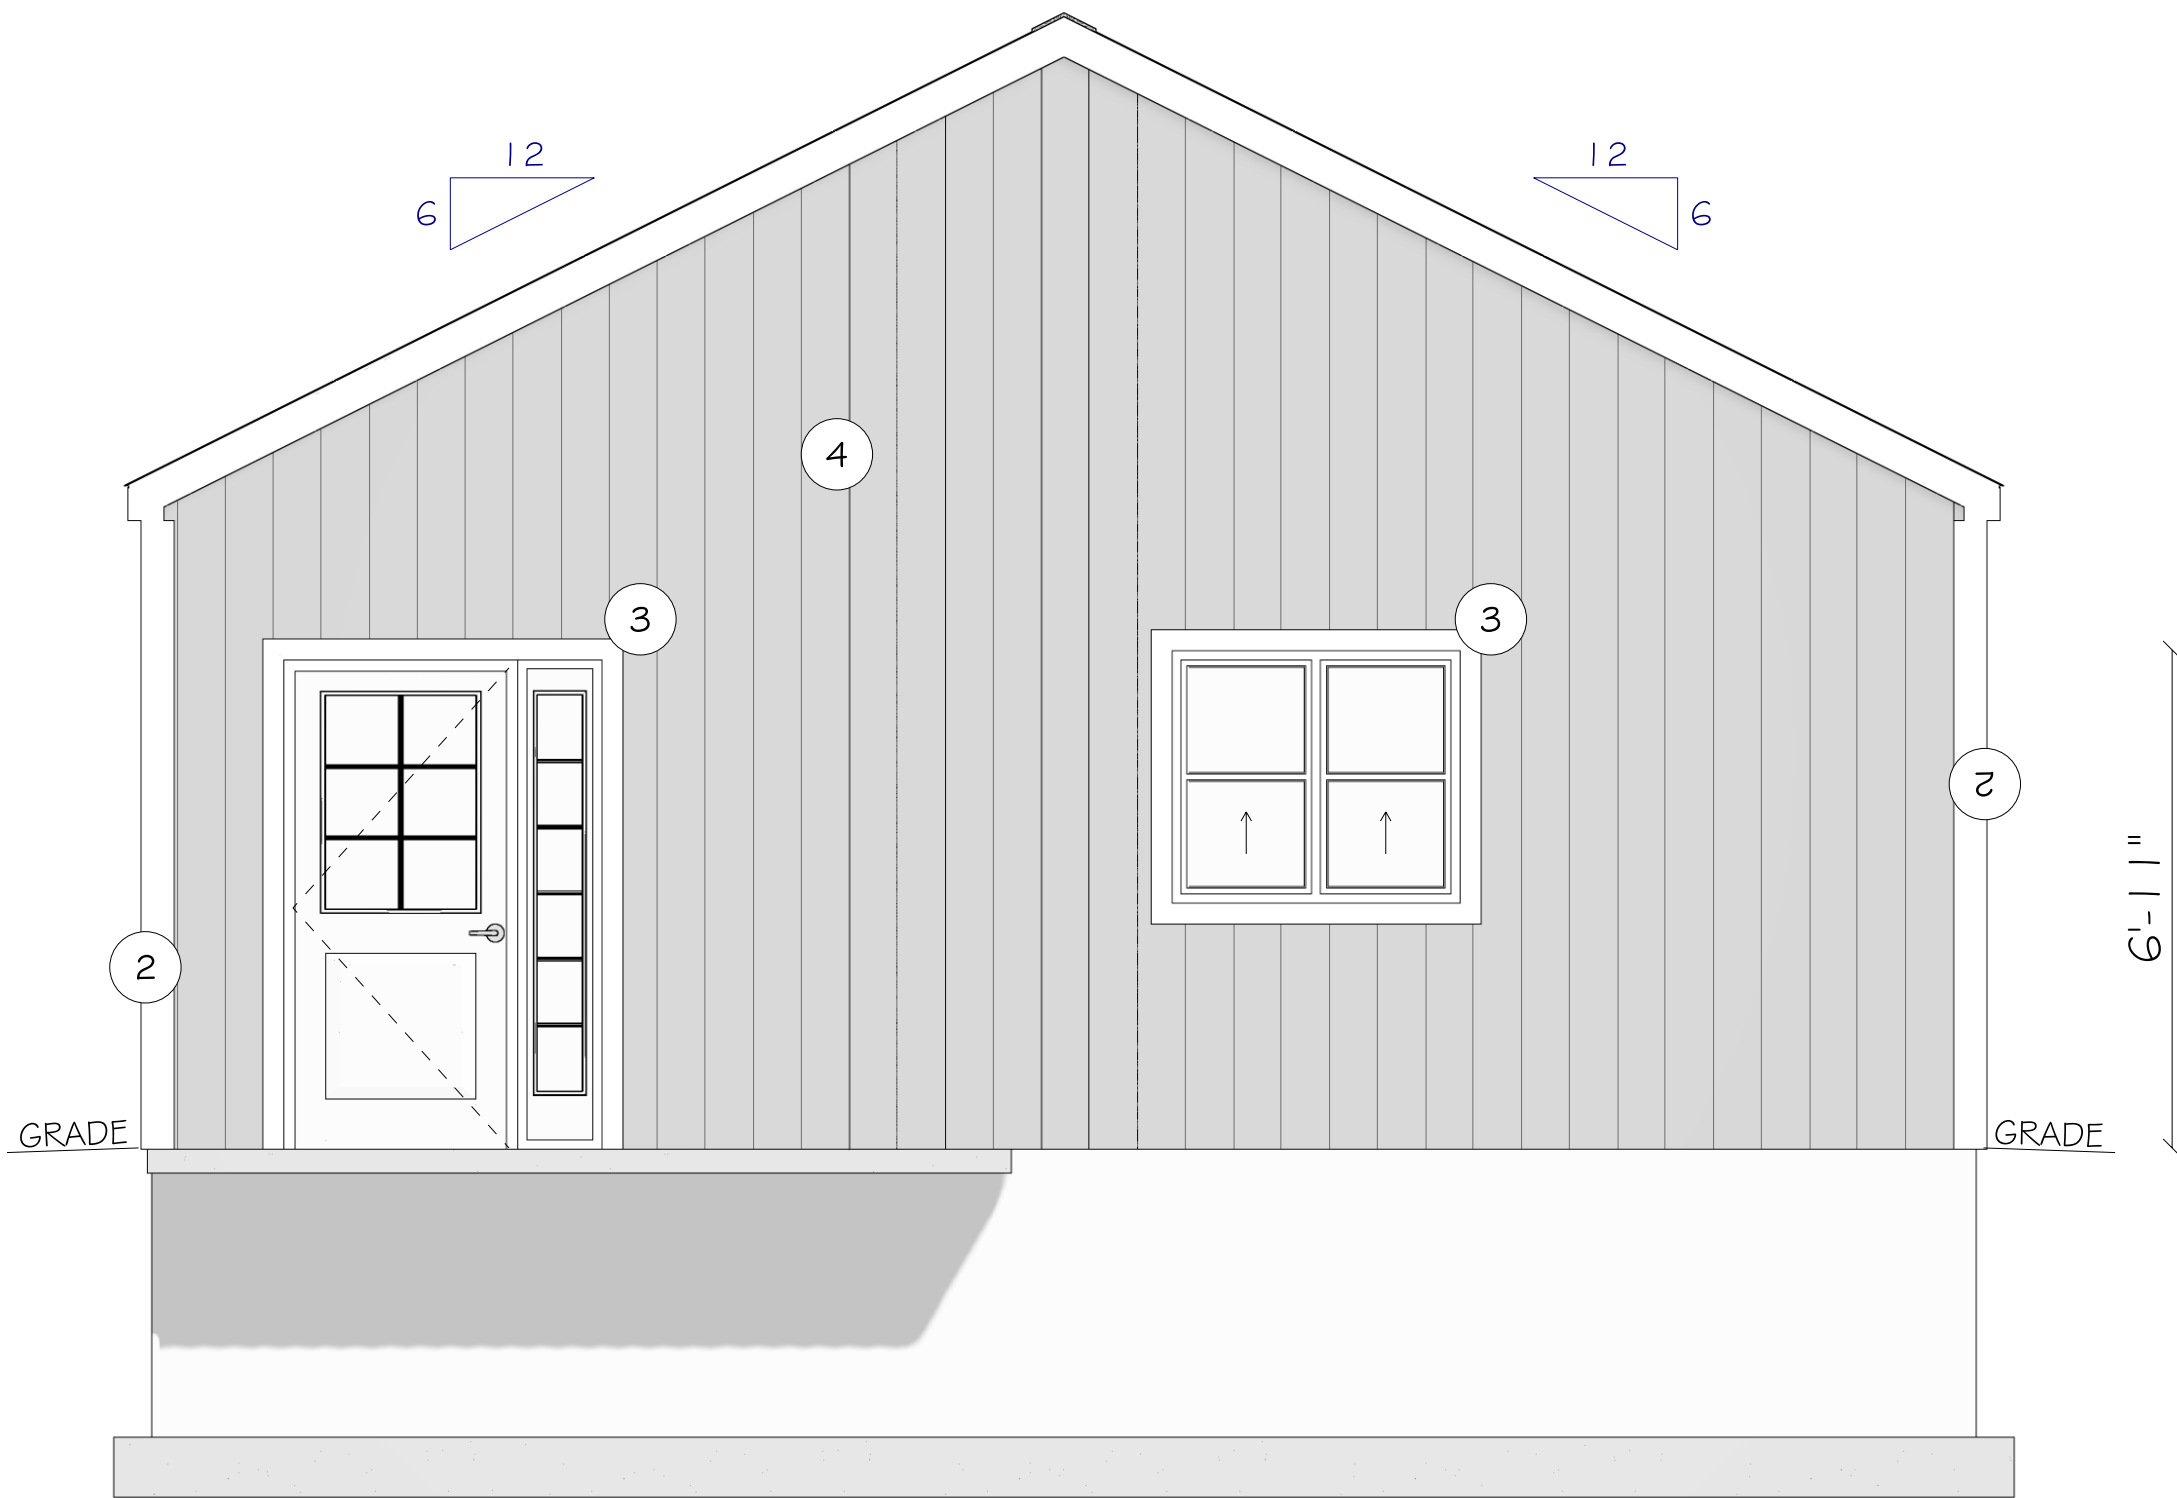

REAR ELEVATION
SCALE: 3/8" = 1'-0"

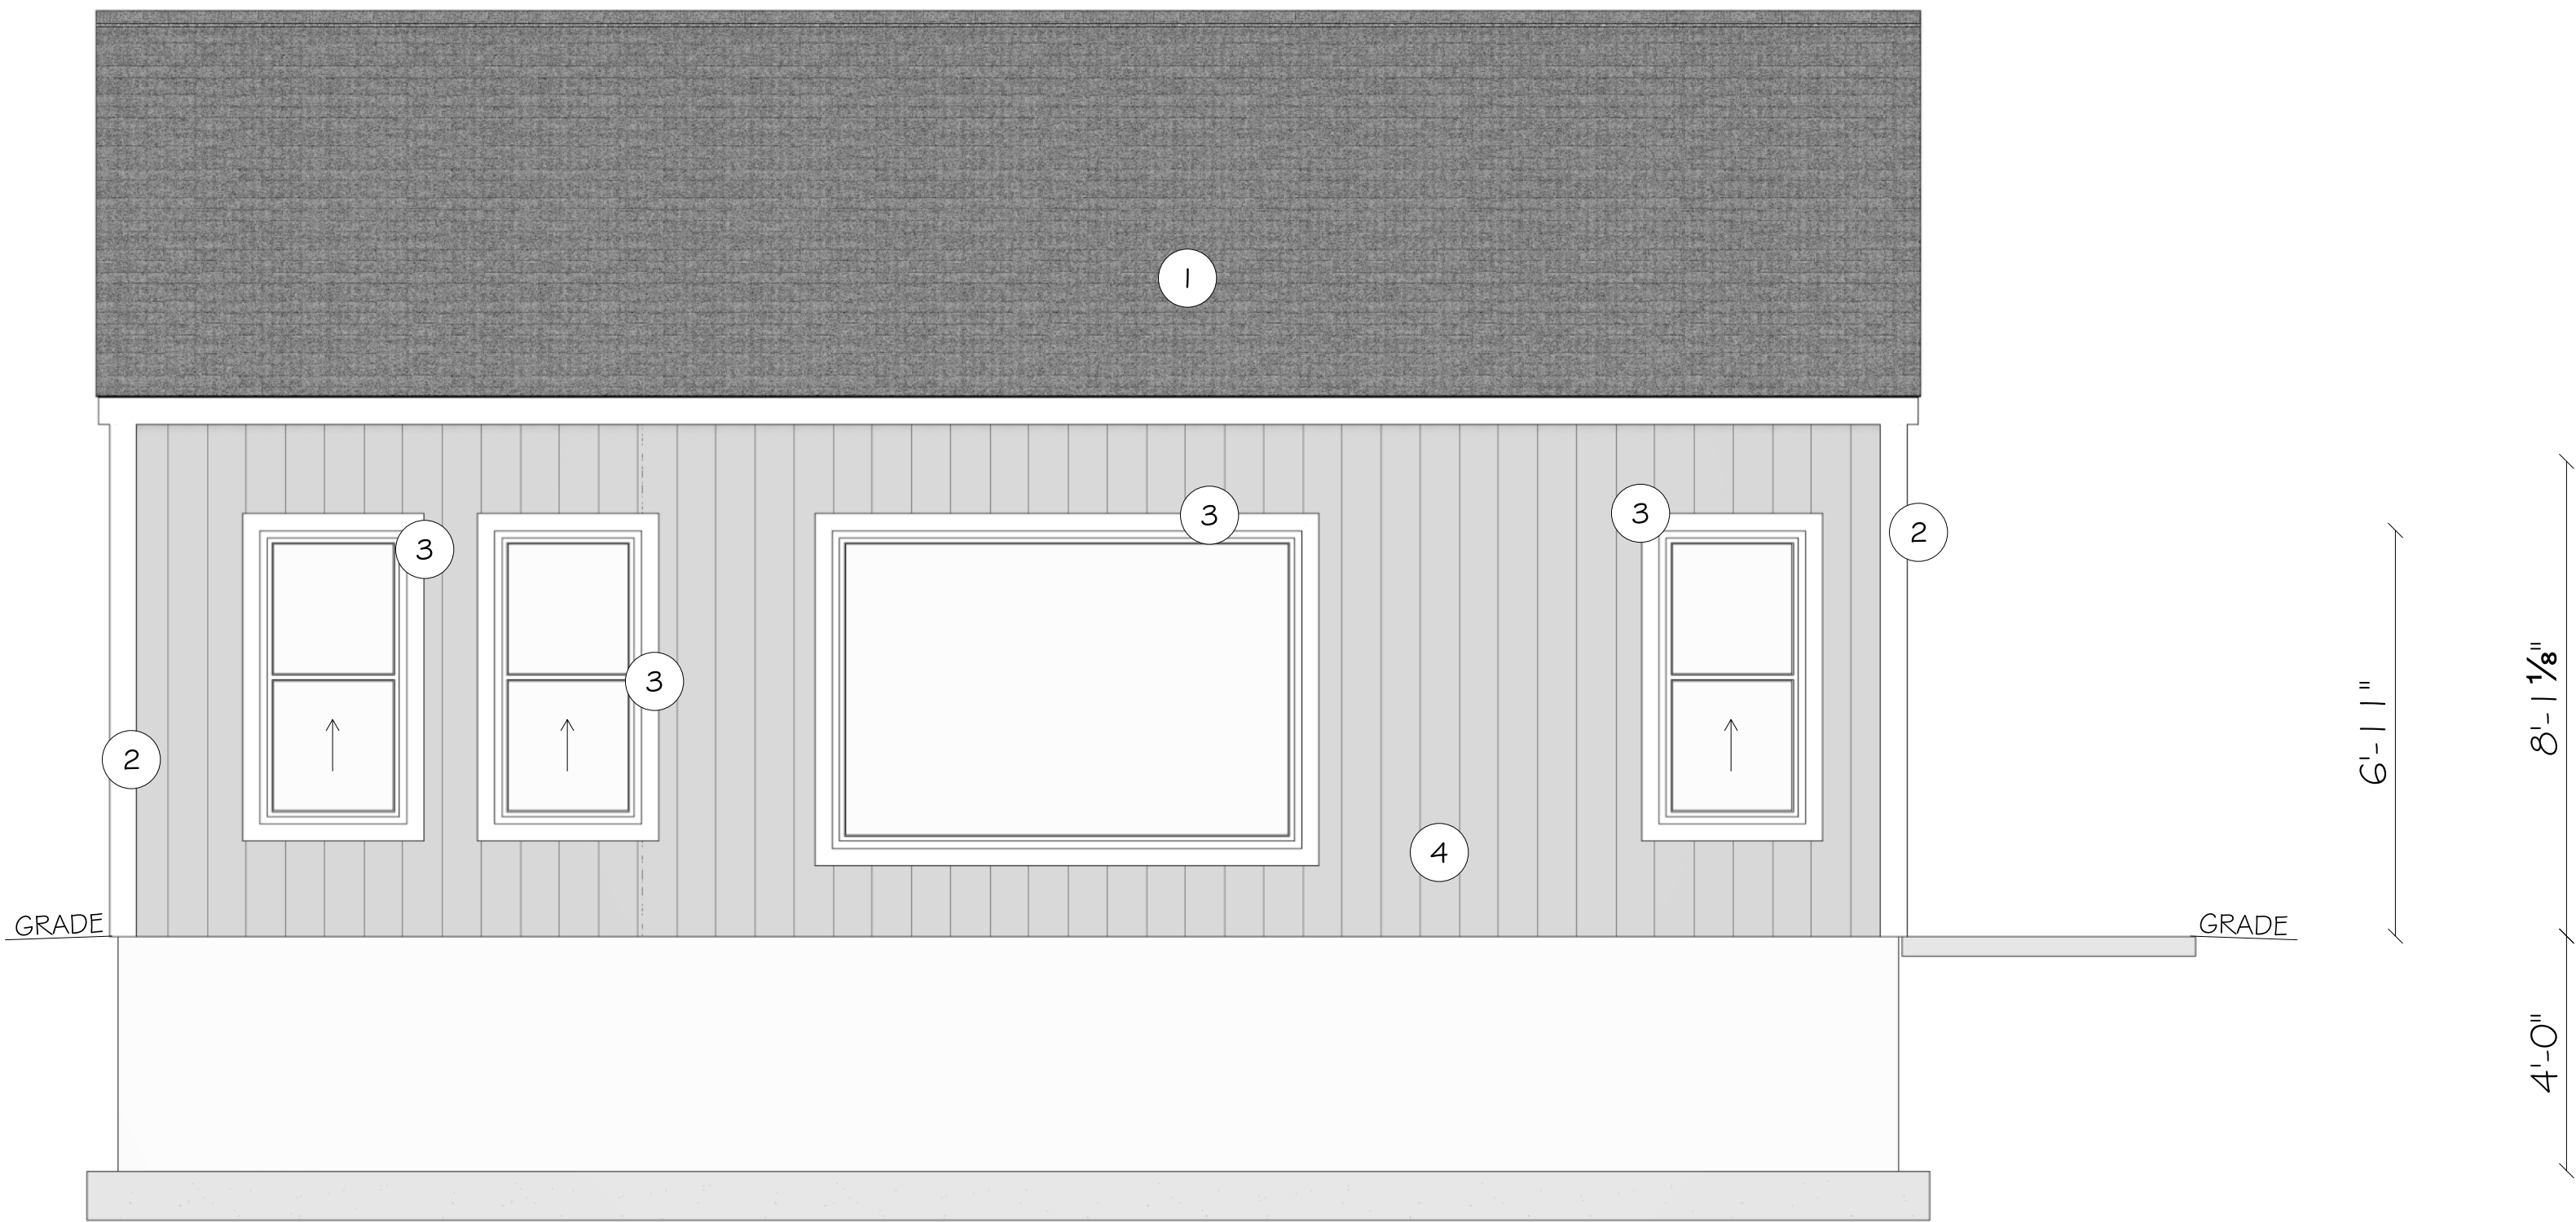

RIGHT ELEVATION
SCALE: 3/8" = 1'-0"

THIS DWG IS PART OF A COMPLETE PACKAGE AND
SHALL BE USED IN CONJUNCTION WITH THE WHOLE SET

- 1-7) THE INFORMATION ON THIS SET OF CONIST DOWS IS RELATIVE TO THIS CONIST DOW ONLY.
THE CONTRACTOR SHALL BE RESPONSIBLE FOR OBTAINING ALL NECESSARY PERMITS AND
CERTIFICATIONS ACCORDING TO BEST PRACTICES AND SHALL COMPLY WITH THE CURRENT "NIGB BLOC"
SPECIFICATION. THE CONTRACTOR SHALL ENSURE THAT ALL WORKMANSHIP MEETS THE
GOOD CONSTRUCTION PROCEDURES AND SHALL ENSURE A PROFESSIONALLY FINISHED
CONSTRUCTION.
- 8) THE CONTRACTOR / BUILDER IS RESPONSIBLE FOR ENSURING THAT ALL WORK & COSTS
MEET THE CURRENT FEDERAL, PROVINCIAL, COUNTY & MUNICIPAL CODES &
REGULATIONS. THESE CODES AND REGULATIONS MAY VARY FROM PROVINCE TO PROVINCE.
REPORT ANY DISCREPANCIES TO TITRALE DESIGN INC. IMMEDIATELY.

3) DIMENSIONS SHALL TAKE PRECEDENCE OVER SCALE.

- 4) ALL DIMENSIONS SHALL BE CHECKED BY CONTRACTOR / BUILDER.
ANY DISCREPANCIES SHALL BE REPORTED IMMEDIATELY TO TITRALE DESIGN WORK COMMENTS
- 5) ALL DIMENSIONS ARE TO FACE UNLESS OTHERWISE NOTED
- 6) ALL OPENINGS ARE TO PROVIDED BY SUPPLIER.

UNLESS PRE-ARRANGED, THE DESIGNER HAS NOT BEEN ENGAGED FOR CONSTRUCTION
SUPERVISION & ASSUMES NO RESPONSIBILITY FOR COORDINATING THE CONIST
DOWS TO THE MARKET. THE CONTRACTOR / BUILDER SHALL BE RESPONSIBLE FOR
THE RESPONSIBILITY OF THE CONTRACTOR / BUILDER & SHALL COMPLY WITH THE LOCAL
WORKING-SAFETY & SAFETY REGULATIONS.

THIS DWG IS TO BE USED ONLY FOR THE BLDG SITE INDICATED

APPROVALS

Please sign here to show approval to proceed / construct

te

Please note that this sheet is not valid until signed and dated

REVISION STATUS

ENGINEER

DESIGNER:



PROJECT: **The Tangerine**
OWNER: **Therealhouseplans.com**

SITE:

TITLE: **1st FLOOR LAYOUT**

SCALE:
AS SHOWN
PROJECT #:

DATE: _____

DRAWN BY: _____

PG

LPGS

4 - 4

INTENDED TO BE PLOTTED ON 24"x36" PAPER

